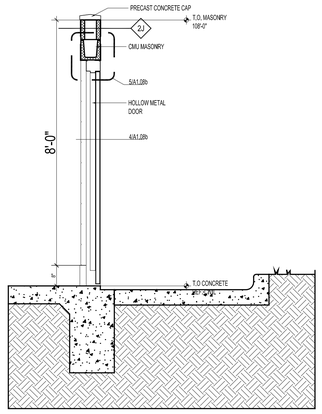

7 SECTION
SCALE: 1/2" = 1'-0"

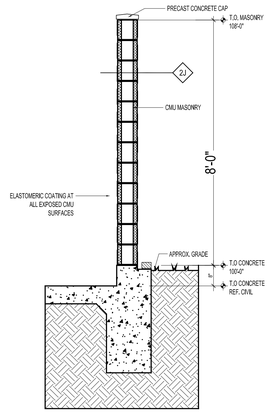

6 SECTION
SCALE: 1/2" = 1'-0"

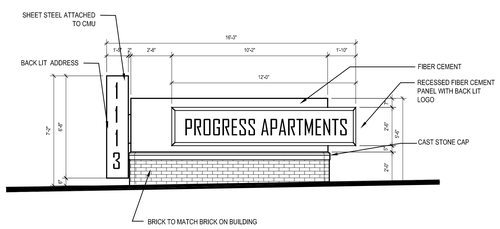

1 TRASH ENCLOSURE PLAN
SCALE: 1/4" = 1'-0"

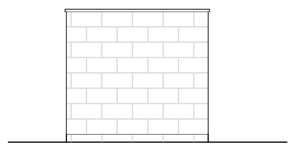

5 ELEVATION 3
SCALE: 1/4" = 1'-0"

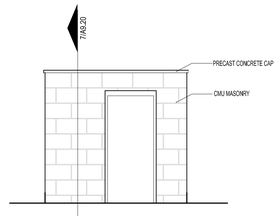

4 ELEVATION 2
SCALE: 1/4" = 1'-0"

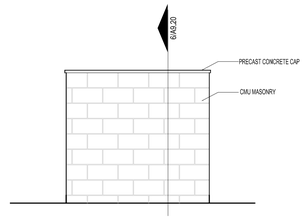

3 ELEVATION 1
SCALE: 1/4" = 1'-0"

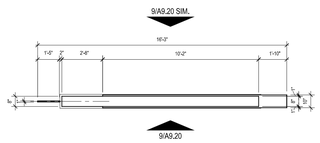

8 TWO SIDED MONUMENT SIGN- PLAN
SCALE: 1/4" = 1'-0"

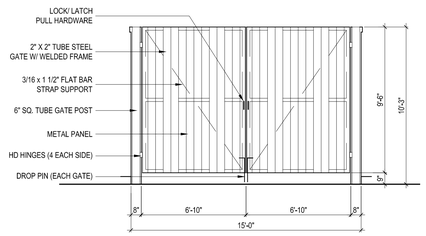

2 GATE ELEVATION
SCALE: 1/4" = 1'-0"

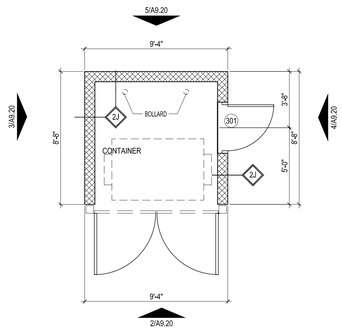

1 TRASH ENCLOSURE PLAN
SCALE: 1/4" = 1'-0"

DESIGNED BY: YY
DRAWN BY:
ARCHITECT OF RECORD: JRM
DATE PLOTTED: 09/20/13

ISSUE FOR PRICING / BIDDING:

ISSUE FOR PERMIT APPLICATION:

ISSUE FOR CONSTRUCTION

REVISIONS:

#	DATE	COMMENTS

© 2013 BY HUMPHREYS & PARTNERS ARCHITECTS, L.P.
ALL RIGHTS RESERVED
THE ARCHITECTURAL WORKS DEPICTED HEREIN ARE THE SOLE PROPERTY OF HUMPHREYS & PARTNERS ARCHITECTS, L.P. AND MAY NOT BE CONSTRUCTED OR USED WITHOUT ITS EXPRESS WRITTEN PERMISSION. NO PERMISSION TO MODIFY OR REPRODUCE ANY OF THE ARCHITECTURAL WORKS, INCLUDING WITHOUT LIMITATION THE CONSTRUCTION OF ANY BUILDING, IS EXPRESSED OR SHOULD BE IMPLIED FROM DELIVERY OF PRELIMINARY DRAWINGS OR UNSEALED CONSTRUCTION DRAWINGS. PERMISSION TO CONSTRUCT THE BUILDING DEPICTED IN SEALED CONSTRUCTION DRAWINGS IS EXPRESSLY CONDITIONED ON THE FULL AND TIMELY PAYMENT OF ALL FEES OTHERWISE DUE HUMPHREYS & PARTNERS ARCHITECTS, L.P. AND, IN THE ABSENCE OF ANY WRITTEN AGREEMENT TO THE CONTRARY, IS LIMITED TO A ONE-TIME USE ON THE SITE INDICATED ON THESE PLANS.

910 PROGRESS
WILMINGTON, NC
PROGRESS BUILDERS, LLC

HUMPHREYS & PARTNERS ARCHITECTS, L.P.
5339 ALPHA ROAD • SUITE 300 • DALLAS, TEXAS 75240
(972) 701 - 9636 • (972) 701 - 9639 FAX
DALLAS • ORLANDO • IRVINE
PHOENIX • NEW ORLEANS
www.humphreys.com

SHEET CONTENTS:
ACCESSORY BUILDINGS

SHEET NO.
A9.20

13285

PERMIT SET - 09/20/13

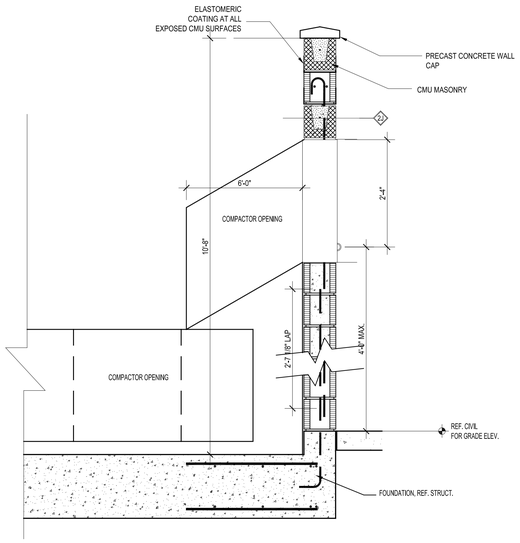

5 COMPACTOR WALL SECTION
3/4" = 1'-0"

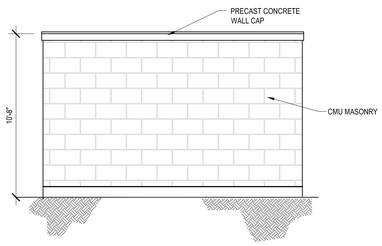

4 COMPACTOR REAR ELEVATION
1/4" = 1'-0"

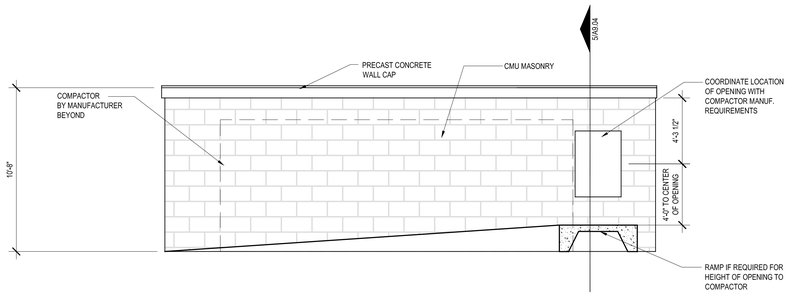

3 COMPACTOR SIDE ELEVATION
1/4" = 1'-0"

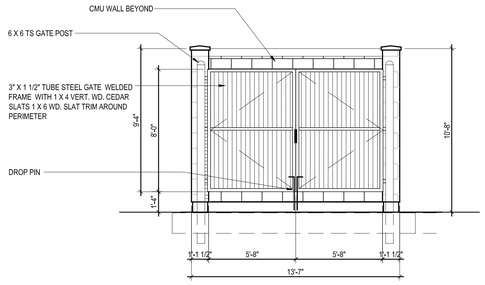

2 FRONT ELEVATION
1/4" = 1'-0"

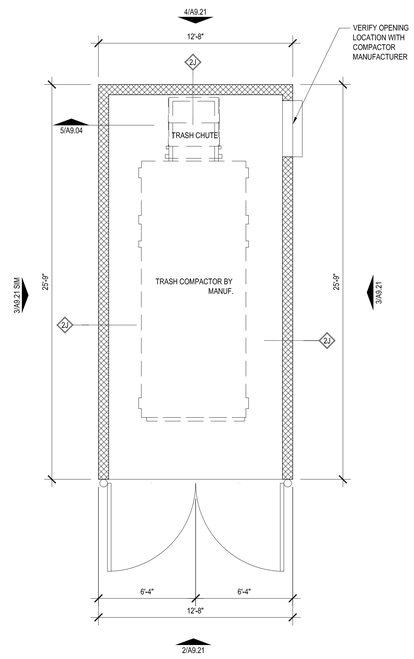

1 COMPACTOR SHELTER FLOOR PLAN
1/4" = 1'-0"

DESIGNED BY: YY
DRAWN BY:
ARCHITECT OF RECORD: JRM
DATE PLOTTED: 09/20/13

ISSUE FOR PRICING / BIDDING:

ISSUE FOR PERMIT APPLICATION:

ISSUE FOR CONSTRUCTION

REVISIONS:

#	DATE	COMMENTS

© 2013 BY HUMPHREYS & PARTNERS ARCHITECTS, L.P.
ALL RIGHTS RESERVED
THE ARCHITECTURAL WORKS DEPICTED HEREIN ARE THE SOLE PROPERTY OF HUMPHREYS & PARTNERS ARCHITECTS, L.P. AND MAY NOT BE CONSTRUCTED OR USED WITHOUT ITS EXPRESS WRITTEN PERMISSION. NO PERMISSION TO MODIFY OR REPRODUCE ANY OF THE ARCHITECTURAL WORKS, INCLUDING WITHOUT LIMITATION THE CONSTRUCTION OF ANY BUILDING, IS EXPRESSED OR SHOULD BE IMPLIED FROM DELIVERY OF PRELIMINARY DRAWINGS OR UNSEALED CONSTRUCTION DRAWINGS. PERMISSION TO CONSTRUCT THE BUILDING DEPICTED IN SEALED CONSTRUCTION DRAWINGS IS EXPRESSLY CONDITIONED ON THE FULL AND TIMELY PAYMENT OF ALL FEES OTHERWISE DUE HUMPHREYS & PARTNERS ARCHITECTS, L.P. AND, IN THE ABSENCE OF ANY WRITTEN AGREEMENT TO THE CONTRARY, IS LIMITED TO A ONE-TIME USE ON THE SITE INDICATED ON THESE PLANS.

910
PROGRESS
WILMINGTON, NC
PROGRESS BUILDERS, LLC

JAMES RYAN MCLEAN
REGISTERED ARCHITECT
12340
NORTH CAROLINA
DALLAS, TEXAS
Exp. 6.30.14 9.20.13

HUMPHREYS & PARTNERS
ARCHITECTS, L.P.
5339 ALPHA ROAD • SUITE 300 • DALLAS, TEXAS 75240
(972) 701 • 9636 • (972) 701 • 9639 FAX
DALLAS • ORLANDO • IRVINE
PHOENIX • NEW ORLEANS
www.humphreys.com

SHEET CONTENTS:
COMPACTOR PLAN AND ELEVATION

SHEET NO.
A9.21

PERMIT SET - 09/20/13

13285