MARKET STREET

ADDITIONAL TREES TO REMOVE: FEBRUARY 12, 2013	
TREES	CALIPER
GUM S13	13
HOL S6/CLSTR	6
HOL S6/TWIN	6
LAO S13	13
LAO S15	15
OAK S8	8
OAK S9	9
OAK S10	10
OAK S10	10
OAK S11/TWIN	11
OAK S12	12
OAK S12	12
PN S13	13
PN S14	14
PN S15	15
PN S15	15
PN S16	16
PN S18	18
PN S20	20
PN S21	21
WATO S8	8
WATO S8	8
WATO S9	9
WATO S9/TWIN	9
WATO S10	10
WATO S11	11
WATO S12	12
WATO S12	12
WATO S13	13
WATO S14	14
WATO S15	15
	378

LEGEND

REGULATED TREES TO BE REMOVED

ON-SITE TREE TO REMAIN

TREE PRESERVATION CALCULATIONS

REGULATED TREES
CALIPER INCHES TO BE REMOVED: 378"

(378"/100%) = 252 TREES
2 3

2/14/13
NO CO UNTIL
UPDATED LANDSCAPE
PLAN APPROVED

Know what's below. Call before you dig.

0 50 100 150

RAGAN·SMITH

LAND PLANNERS·LANDSCAPE ARCHITECTS
N.C. CORP. LICE C-275

RAGAN-SMITH-ASSOCIATES, INC.
315 ROCKLAND ST. P.O. BOX 60205 WILMINGTON, N.C. 28406
(910) 341-7557 FAX (910)341-8689 EMAIL RAGANSMITH@AOL.COM

NORTH CAROLINA
REGISTERED LANDSCAPE ARCHITECT
1707
2-18-13
WILLIAM RICHARD SMITH III

Amberleigh Shores

City Of Wilmington, New Hanover County, North Carolina

Tree Removal Plan

REVISIONS	
DESIGNED BY:	M. Kahnle
DRAWN BY:	M. Kahnle
APPROVED BY:	B. Smith
SCALE:	1"=50'
DATE:	FEB 12, 2012
JOB NO. 11-053	WK. ORDER 9399
SHEET NO.	L0.1

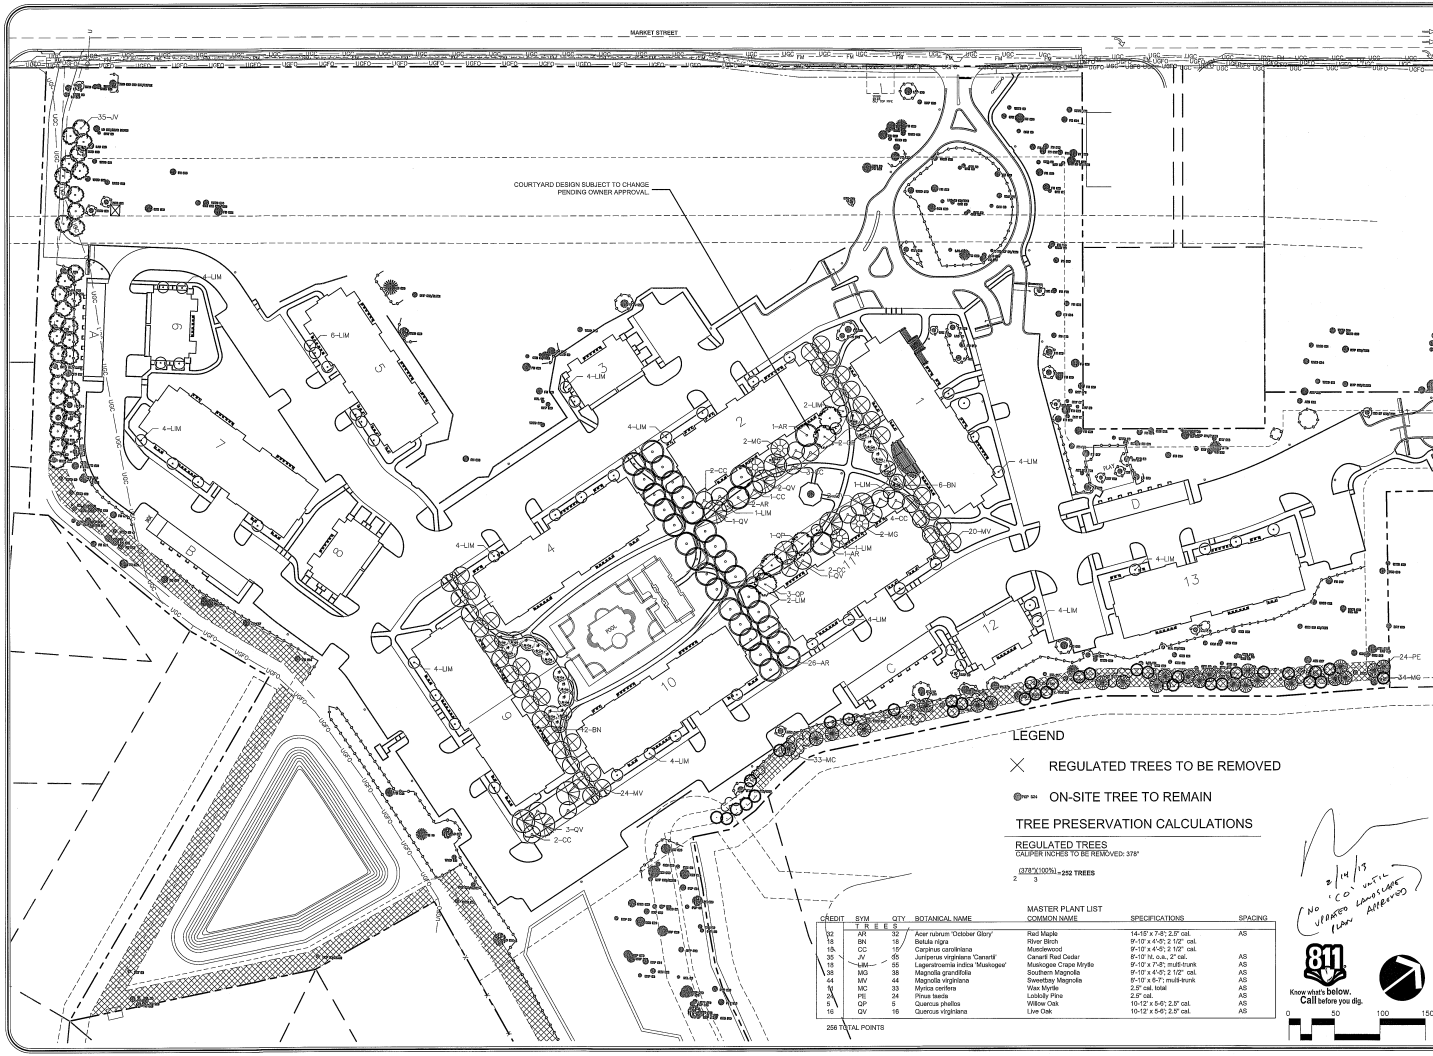

LEGEND

REGULATED TREES TO BE REMOVED

ON-SITE TREE TO REMAIN

TREE PRESERVATION CALCULATIONS

REGULATED TREES
CALIPER INCHES TO BE REMOVED: 378"

$\frac{(378"X100\%)}{2 \quad 3}$ = 252 TREES

MASTER PLANT LIST

CREDIT	SYM	QTY	BOTANICAL NAME	COMMON NAME	SPECIFICATIONS	SPACING
	T R E E S					
12	AR	12	Acer rubrum 'October Glory'	Red Maple	14-15' x 7-8'; 2.5" cal.	AS
18	BN	18	Betula nigra	River Birch	9'-10' x 4'-5'; 2 1/2" cal.	
15	CC	15	Carpinus caroliniana	Musclewood	9'-10' x 4'-5'; 2 1/2" cal.	
35	JV	35	Juniperus virginiana 'Canaertii'	Canaerti Red Cedar	8'-10' ht. o.a., 2" cal.	AS
18	LIM	55	Lagerstroemia indica 'Muskogee'	Muskogee Crape Myrtle	9'-10' x 7'-8'; multi-trunk	AS
38	MG	38	Magnolia grandiflora	Southern Magnolia	9'-10' x 4'-5'; 2 1/2" cal.	AS
44	MV	44	Magnolia virginiana	Sweetbay Magnolia	8'-10' x 6-7'; multi-trunk	AS
33	MC	33	Myrica cerifera	Wax Myrtle	2.5" cal. total	AS
24	PE	24	Pinus taeda	Loblolly Pine	2.5" cal.	AS
5	QP	5	Quercus phellos	Willow Oak	10-12' x 5-6'; 2.5" cal.	AS
16	QV	16	Quercus virginiana	Live Oak	10-12' x 5-6'; 2.5" cal.	AS

258 TOTAL POINTS

2/14/13
NO CO UNTIL UPDATED LANDSCAPE PLAN APPROVED

811 Know what's below. Call before you dig.

0 50 100 150

RAGAN·SMITH
LAND PLANNERS/LANDSCAPE ARCHITECTS
N.C. CORP. LICE C-270
RAGAN–SMITH–ASSOCIATES, INC.
305 WOOLARD ST. P.O. BOX 14001 WILMINGTON, N. 28406
(910) 343-1101 FAX (910) 343-1026 EMAIL RSA@RSA-PLANS.COM

NORTH CAROLINA REGISTERED LANDSCAPE ARCHITECT 1707 Michael Kennedy 2-13-13 MICHAEL KENNEDY, ASLA

Amberleigh Shores

City Of Wilmington, New Hanover County, North Carolina

Tree Replacement Plan

REVISIONS	
DESIGNED BY:	M. Kohnle
DRAWN BY:	M. Kohnle
APPROVED BY:	B. Smith
SCALE:	1"=50'
DATE:	FEB 12, 2012
JOB NO. 11–053	WK. ORDER 9399
SHEET NO.	L0.2