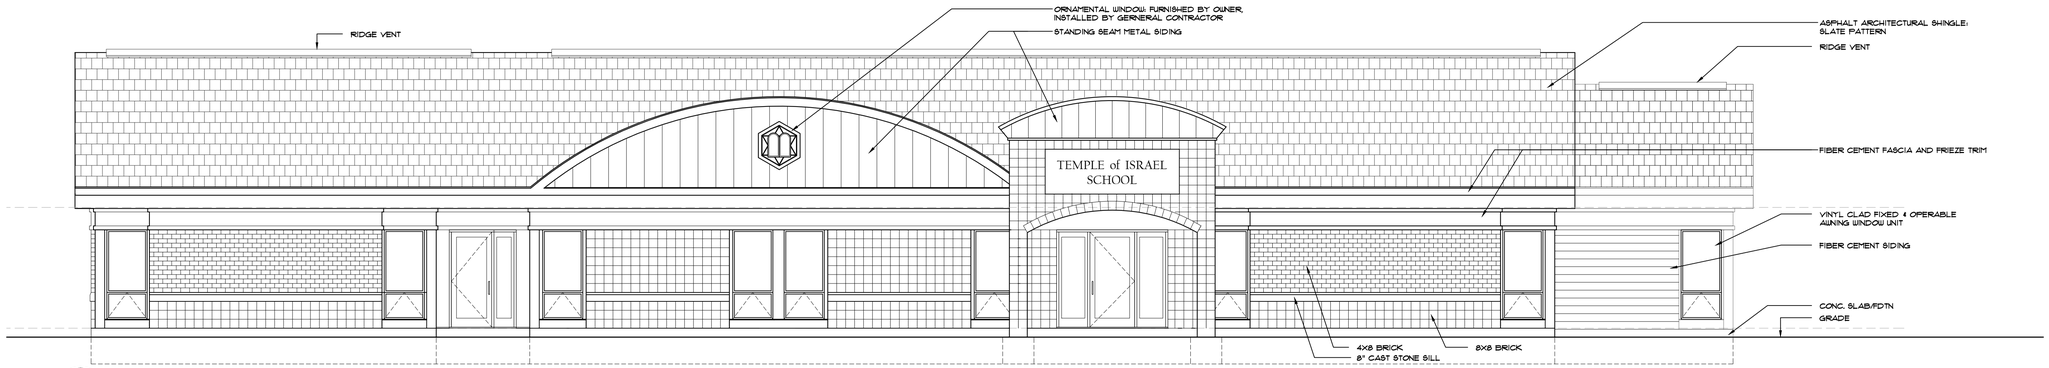

1/3 FRONT / NORTH ELEVATION

3/16" = 1'-0" scale 2 0 2 4 feet

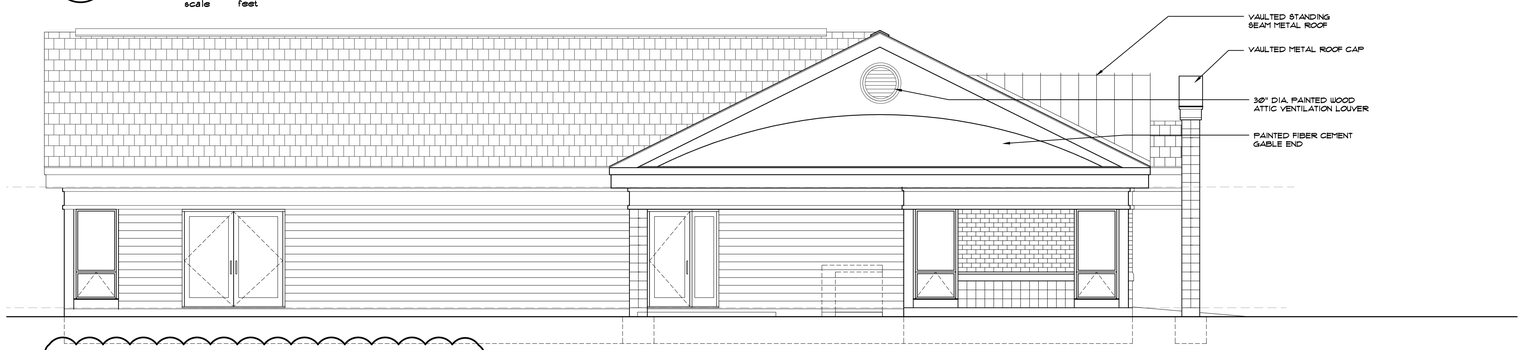

2/3 LEFT / EAST ELEVATION

3/16" = 1'-0" scale 2 0 2 4 feet

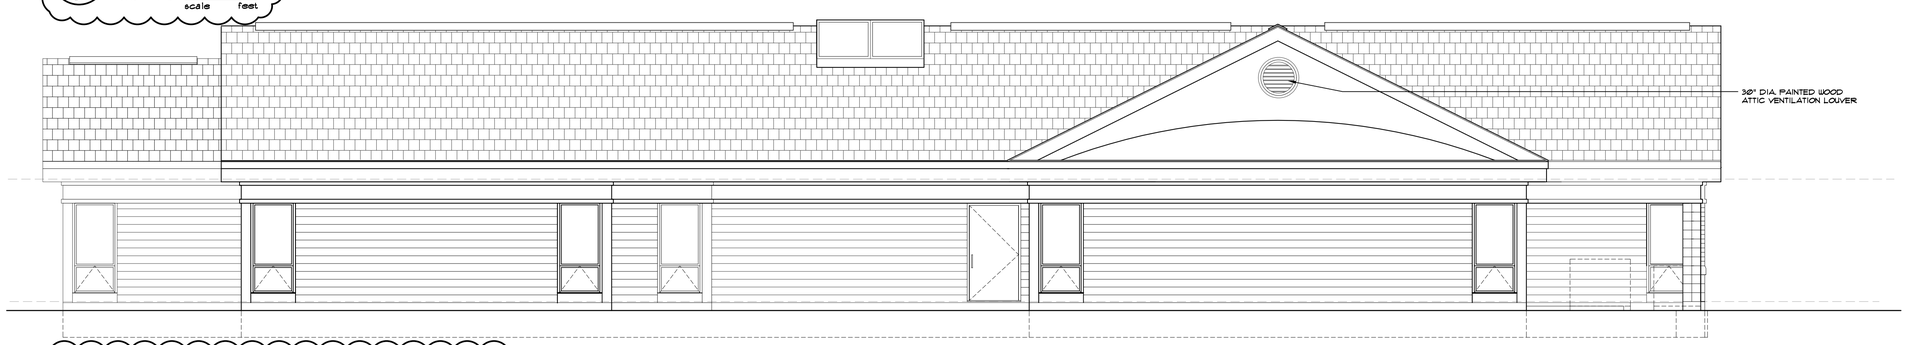

3/3 REAR / SOUTH ELEAVTION

3/16" = 1'-0" scale 2 0 2 4 feet

4/3 RIGHT / WEST ELEVATION

3/16" = 1'-0" scale 2 0 2 4 feet

hra H R ASSOCIATES PA
ARCHITECTURE PLANNING INTERIOR DESIGN

FINAL PLANS / ELEVATIONS/ SECTIONS
6 MARCH 2014

TEMPLE of ISRAEL - NEW SCHOOL/SOCIAL CENTER

Preliminary Design
922/926 MARKET STREET
WILMINGTON, NORTH CAROLINA

3R