3 EAST ELEVATION - AREA A
1/8" = 1'-0"

2 OVERALL EAST ELEVATION KEY - NORTH END
1/16" = 1'-0"

1 OVERALL EAST ELEVATION KEY - SOUTH END
1/16" = 1'-0"

HOUSING STUDIO
333 West Trade Street, Suite 300
Charlotte, NC 28202
T: 704.333.7862 F: 704.343.9380

SAWMILL POINT
WILMINGTON, NORTH CAROLINA

SYMPHONY properties
Orchestrating REAL Solutions

NOT FOR CONSTRUCTION

Project No: 1321
Issue Date: 17 Dec 2013
Issued For: Site Plan Prelim

Key Plan

EAST ELEVATION

A5.1

A5.1 EAST ELEVATION.DWG

HOUSING
STUDIO
333 West Trade Street, Suite 300
Charlotte, NC 28202
T: 704.333.7862 F: 704.343.9380

SAWMILL POINT
WILMINGTON, NORTH CAROLINA

NOTE:
SEE DETAIL 2/A5.1 FOR GENERAL MATERIAL CALLOUTS.

2 EAST ELEVATION - AREA C
1/8" = 1'-0"

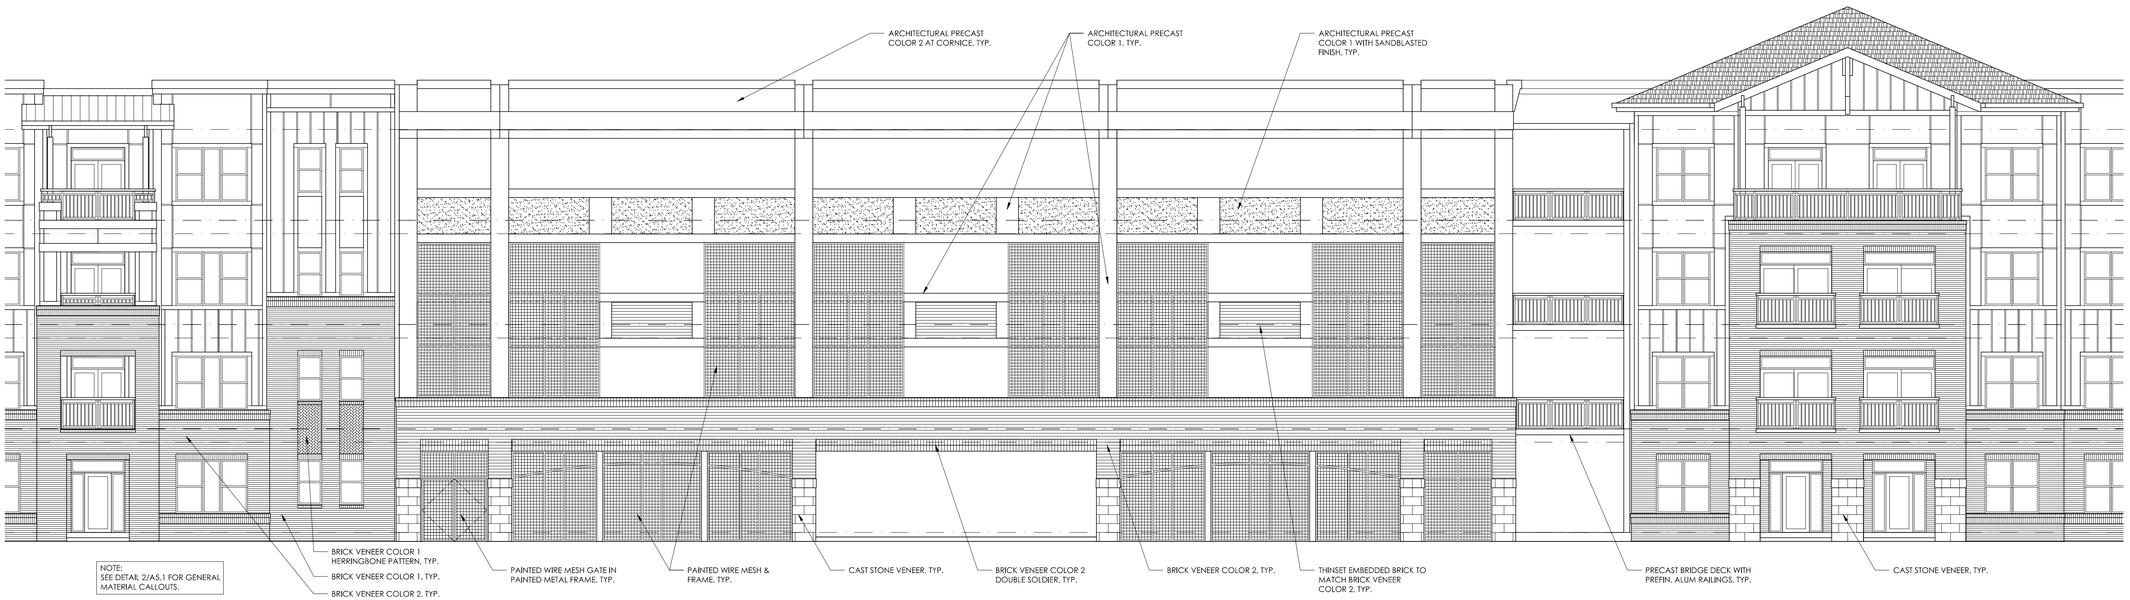

NOTE:
SEE DETAIL 2/A5.1 FOR GENERAL MATERIAL CALLOUTS.

1 EAST ELEVATION - AREA B
1/8" = 1'-0"

SYMPHONY properties
Orchestrating REAL Solutions

HOUSING STUDIO, P.A. REGISTERED ARCHITECTURAL CORPORATION CERT. NO. 5086 NORTH CAROLINA CHARLOTTE, NC

NOT FOR CONSTRUCTION

Project No: 1321
Issue Date: 17 Dec 2013
Issued For: Site Plan Prelim

Key Plan

EAST ELEVATION

A5.2

A5.2 EAST ELEVATION.DWG