A22 **Lancelot Elevation** 1/8"

A25 **Parking Elevation** 1/8"

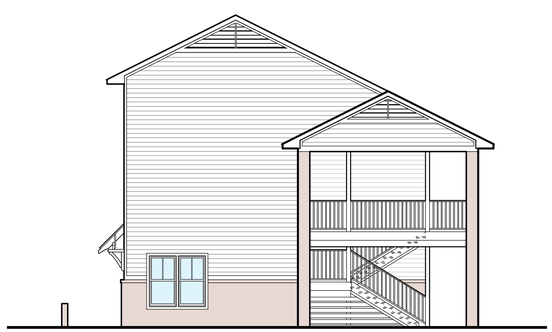

A28 **Side Elevation** 1/8"

A28 **Darlington Elevation** 1/8"

COTHRAN HARRIS ARCHITECTURE
Member American Institute of Architects
5725 Oleander Drive, Suite E-1
Wilmington, NC 28403

Courts & Sports Mixed Use
73 Darlington Avenue
Wilmington, NC 28403

Voice 910.793.3433
Fax 910.793.3451
office@cothranharris.com

Elevations

Construction Drawings
December 05, 2013

A2

© 2013 CHA ALL RIGHTS RESERVED

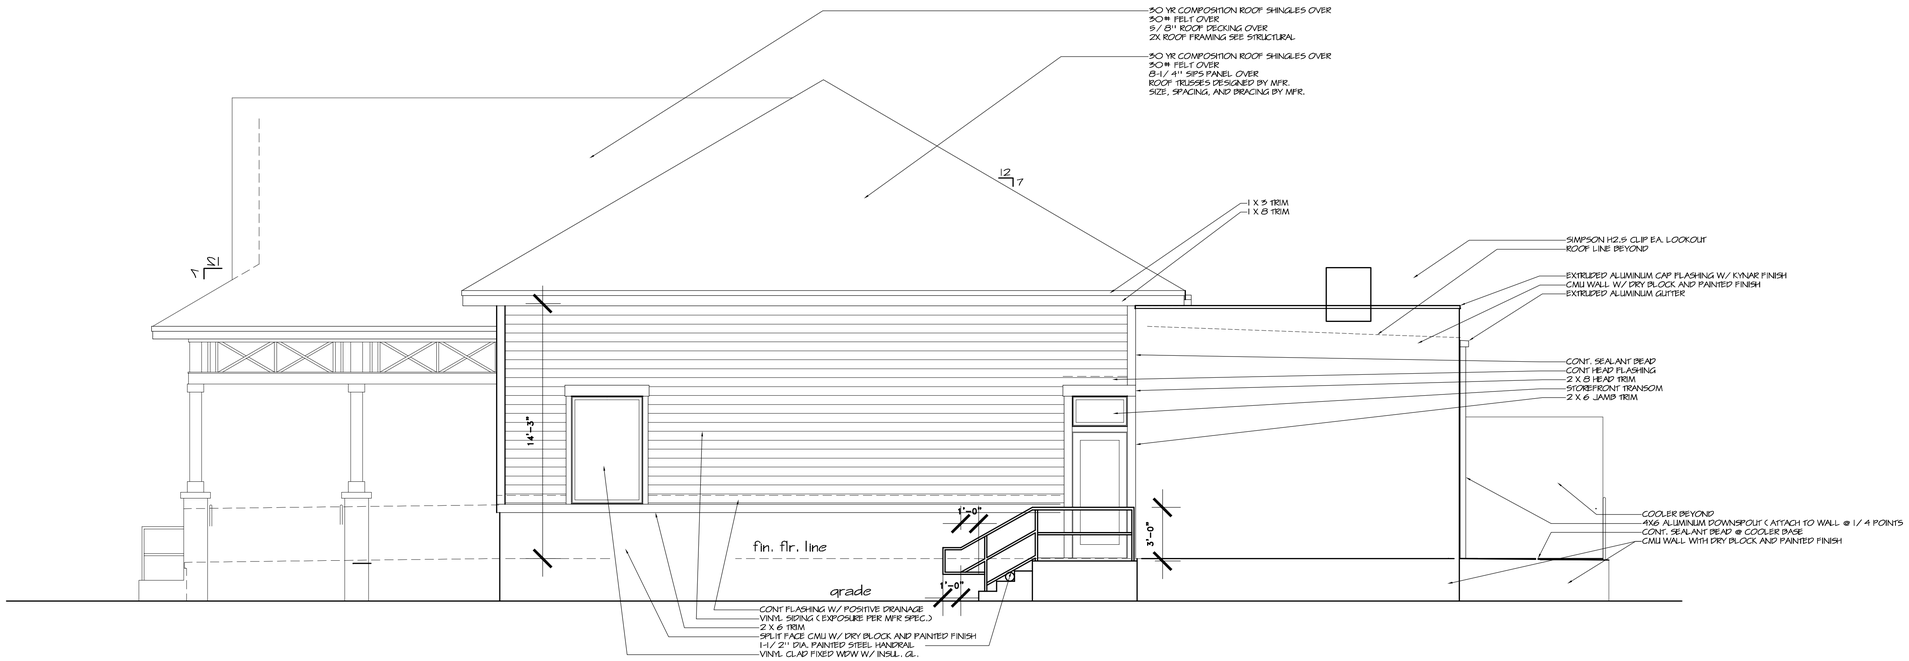

1 / A2.02 LEFT SIDE ELEVATION 1/ 4''

PRELIMINARY

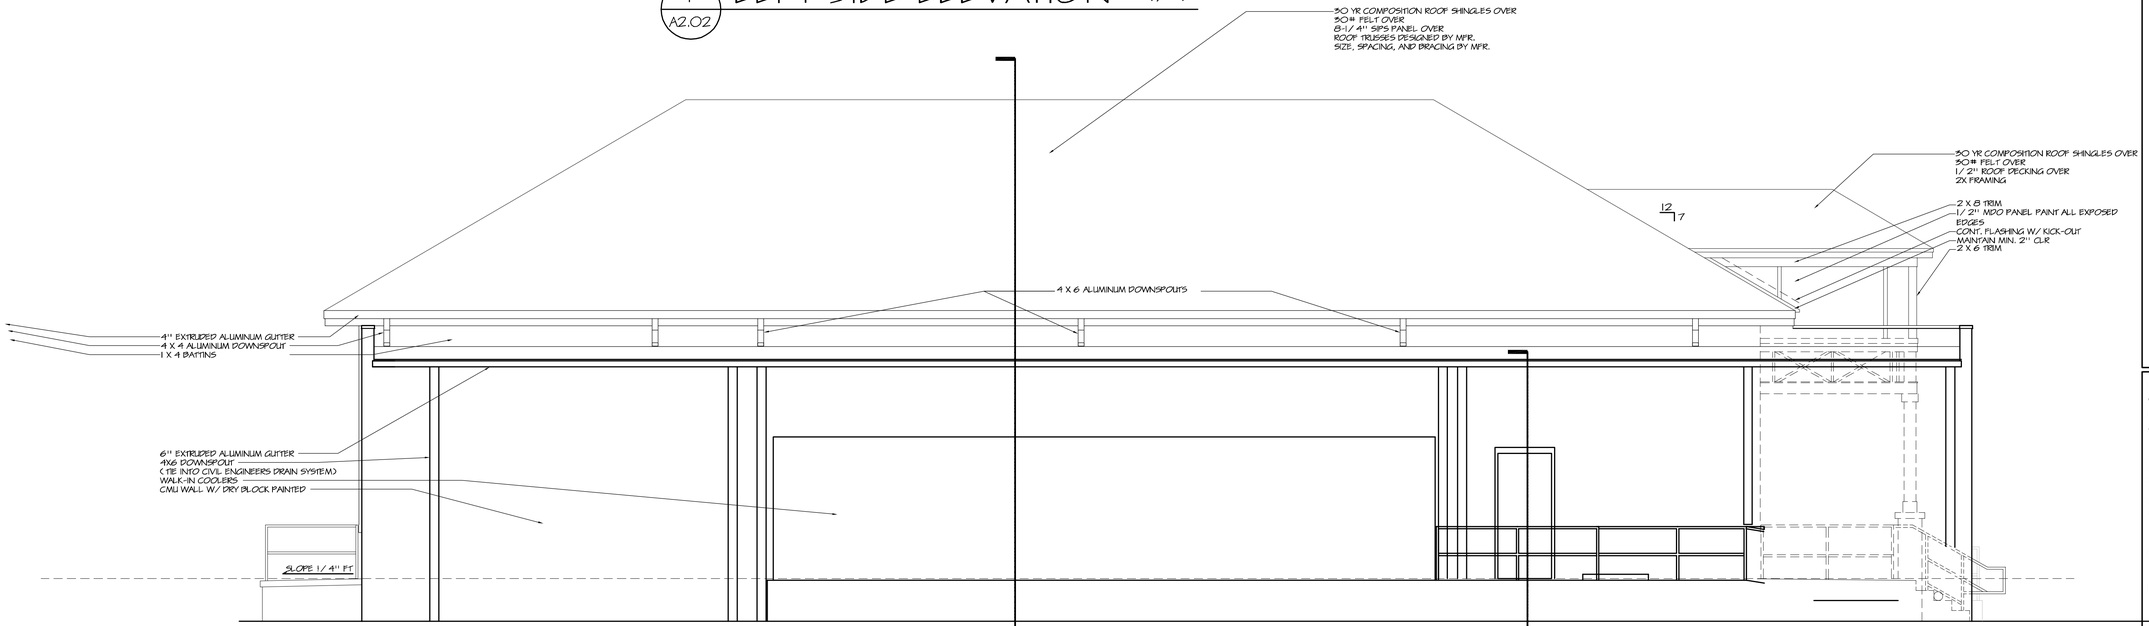

2 / A2.02 REAR ELEVATION 1/ 4''

BARKER Architecture INCORPORATED
272 NORTH FRONT STREET
WILMINGTON, NC 28401
PH. (910) 763-3155
FAX (910) 763-6775

DARYL R. BARKER REGISTERED ARCHITECT 5945 NORTH CAROLINA WILMINGTON, N.C.

BARKER ARCHITECTURE INCORPORATED REGISTERED ARCHITECTURAL CORPORATION CERT. NO. 51819 NORTH CAROLINA WILMINGTON, N.C.

COURTS & SPORTS GRILL
LANCELOT LANE
WILMINGTON, NORTH CAROLINA

INITIAL DATE: 10/ 12/ 10
COMPLETED DATE: 05/ 07/ 11
DRAWN BY: DB
CHECKED BY: -

This drawing is the property of Barker Architects, Inc. and is not to be reproduced or copied in whole or part It is not to be used on any other project and is to be returned upon request.

© BARKER ARCHITECTURE INCORPORATED

REVISIONS:

DRAWING:
EXT. ELEVATIONS

SHEET NO.:
A-2.02

OF: ...

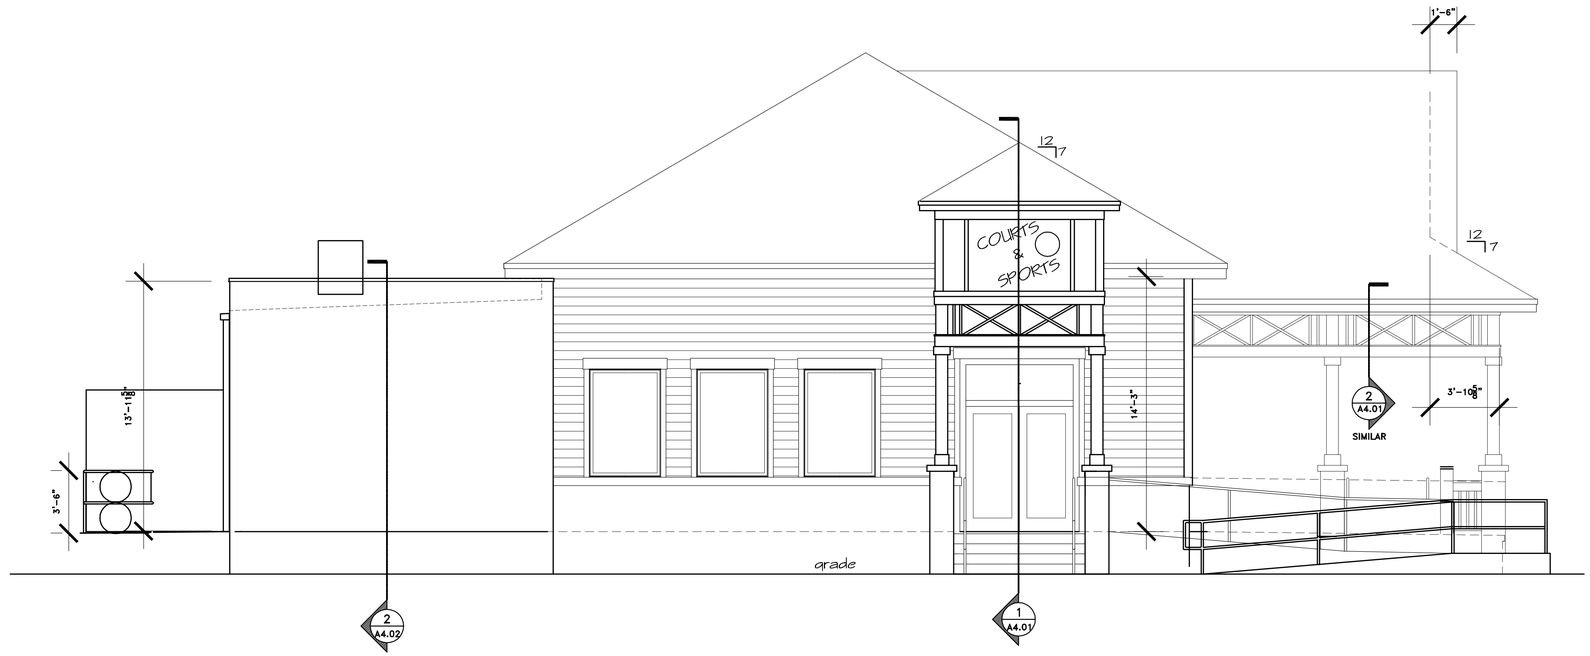

1 A2.01 FRONT ELEVATION 1/4"

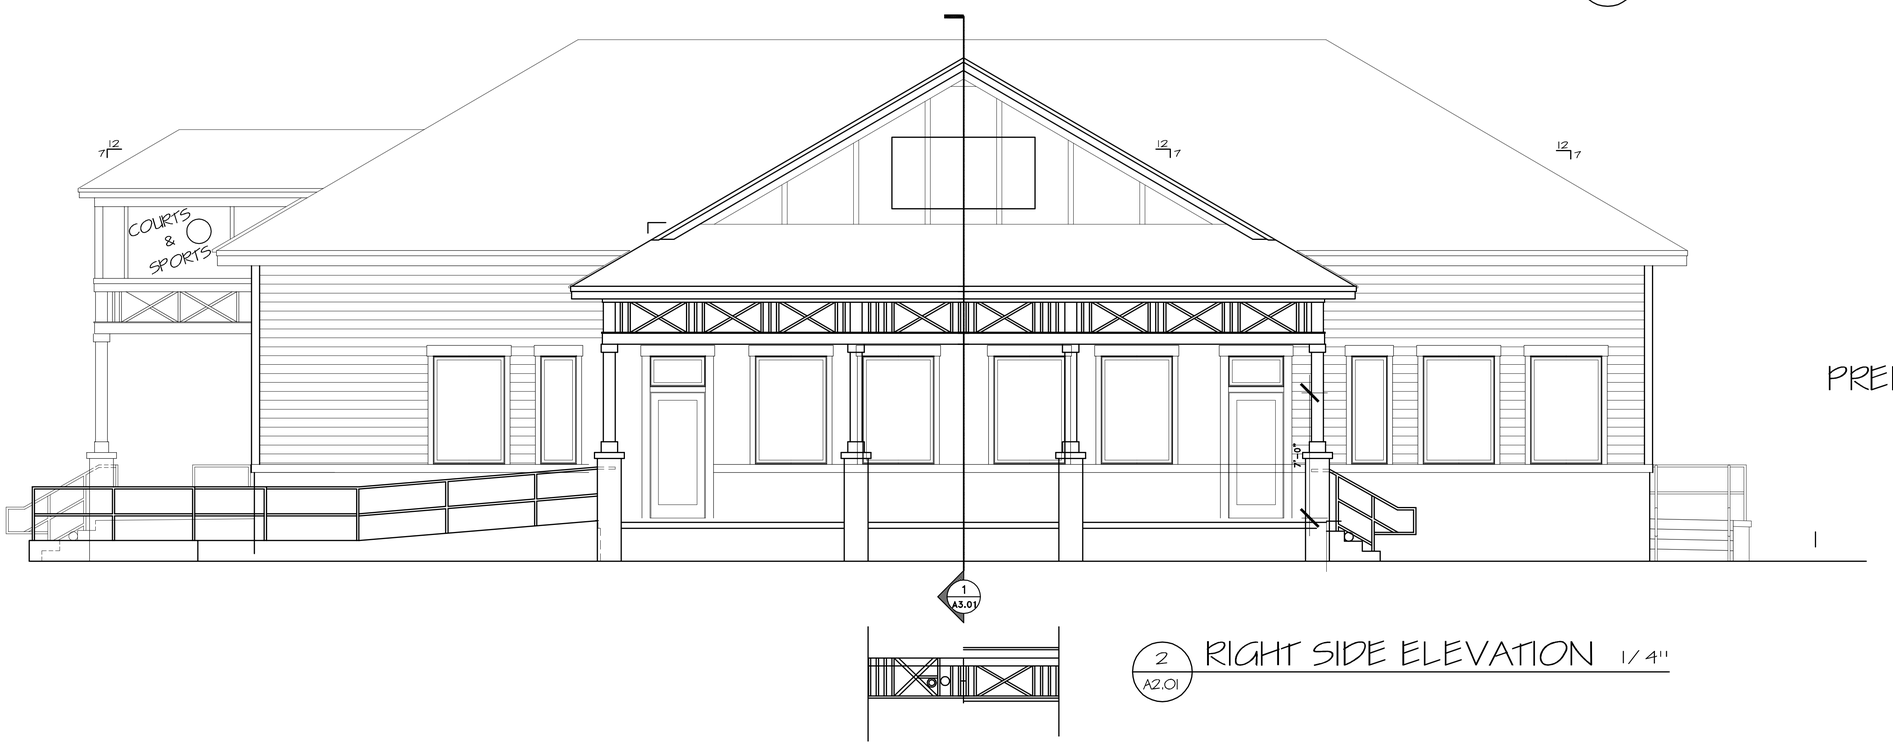

2 A2.01 RIGHT SIDE ELEVATION 1/4"

PRELIMINARY

BARKER Architecture INCORPORATED
272 NORTH FRONT STREET
WILMINGTON, NC 28401
PH. (910) 763-3155
FAX (910) 763-0777

DARRYL R. BARKER
REGISTERED ARCHITECT
5945
NORTH CAROLINA
WILMINGTON, N.C.

BARKER ARCHITECTURE INCORPORATED
REGISTERED ARCHITECTURAL CORPORATION
CERT. NO. 51819
NORTH CAROLINA
WILMINGTON, N.C.

COURTS & SPORTS GRILL
LANCELOT LANE
WILMINGTON, NORTH CAROLINA

INITIAL DATE: 10/12/10
COMPLETED DATE: 05/07/11
DRAWN BY: DB
CHECKED BY: -

This drawing is the property of Barker Architects, Inc. and is not to be reproduced or copied in whole or part It is not to be used on any other project and is to be returned upon request.

© BARKER ARCHITECTURE INCORPORATED

REVISIONS:

DRAWING:
EXTERIOR ELEVATIONS

SHEET NO.:
A-2.01
OF: ...