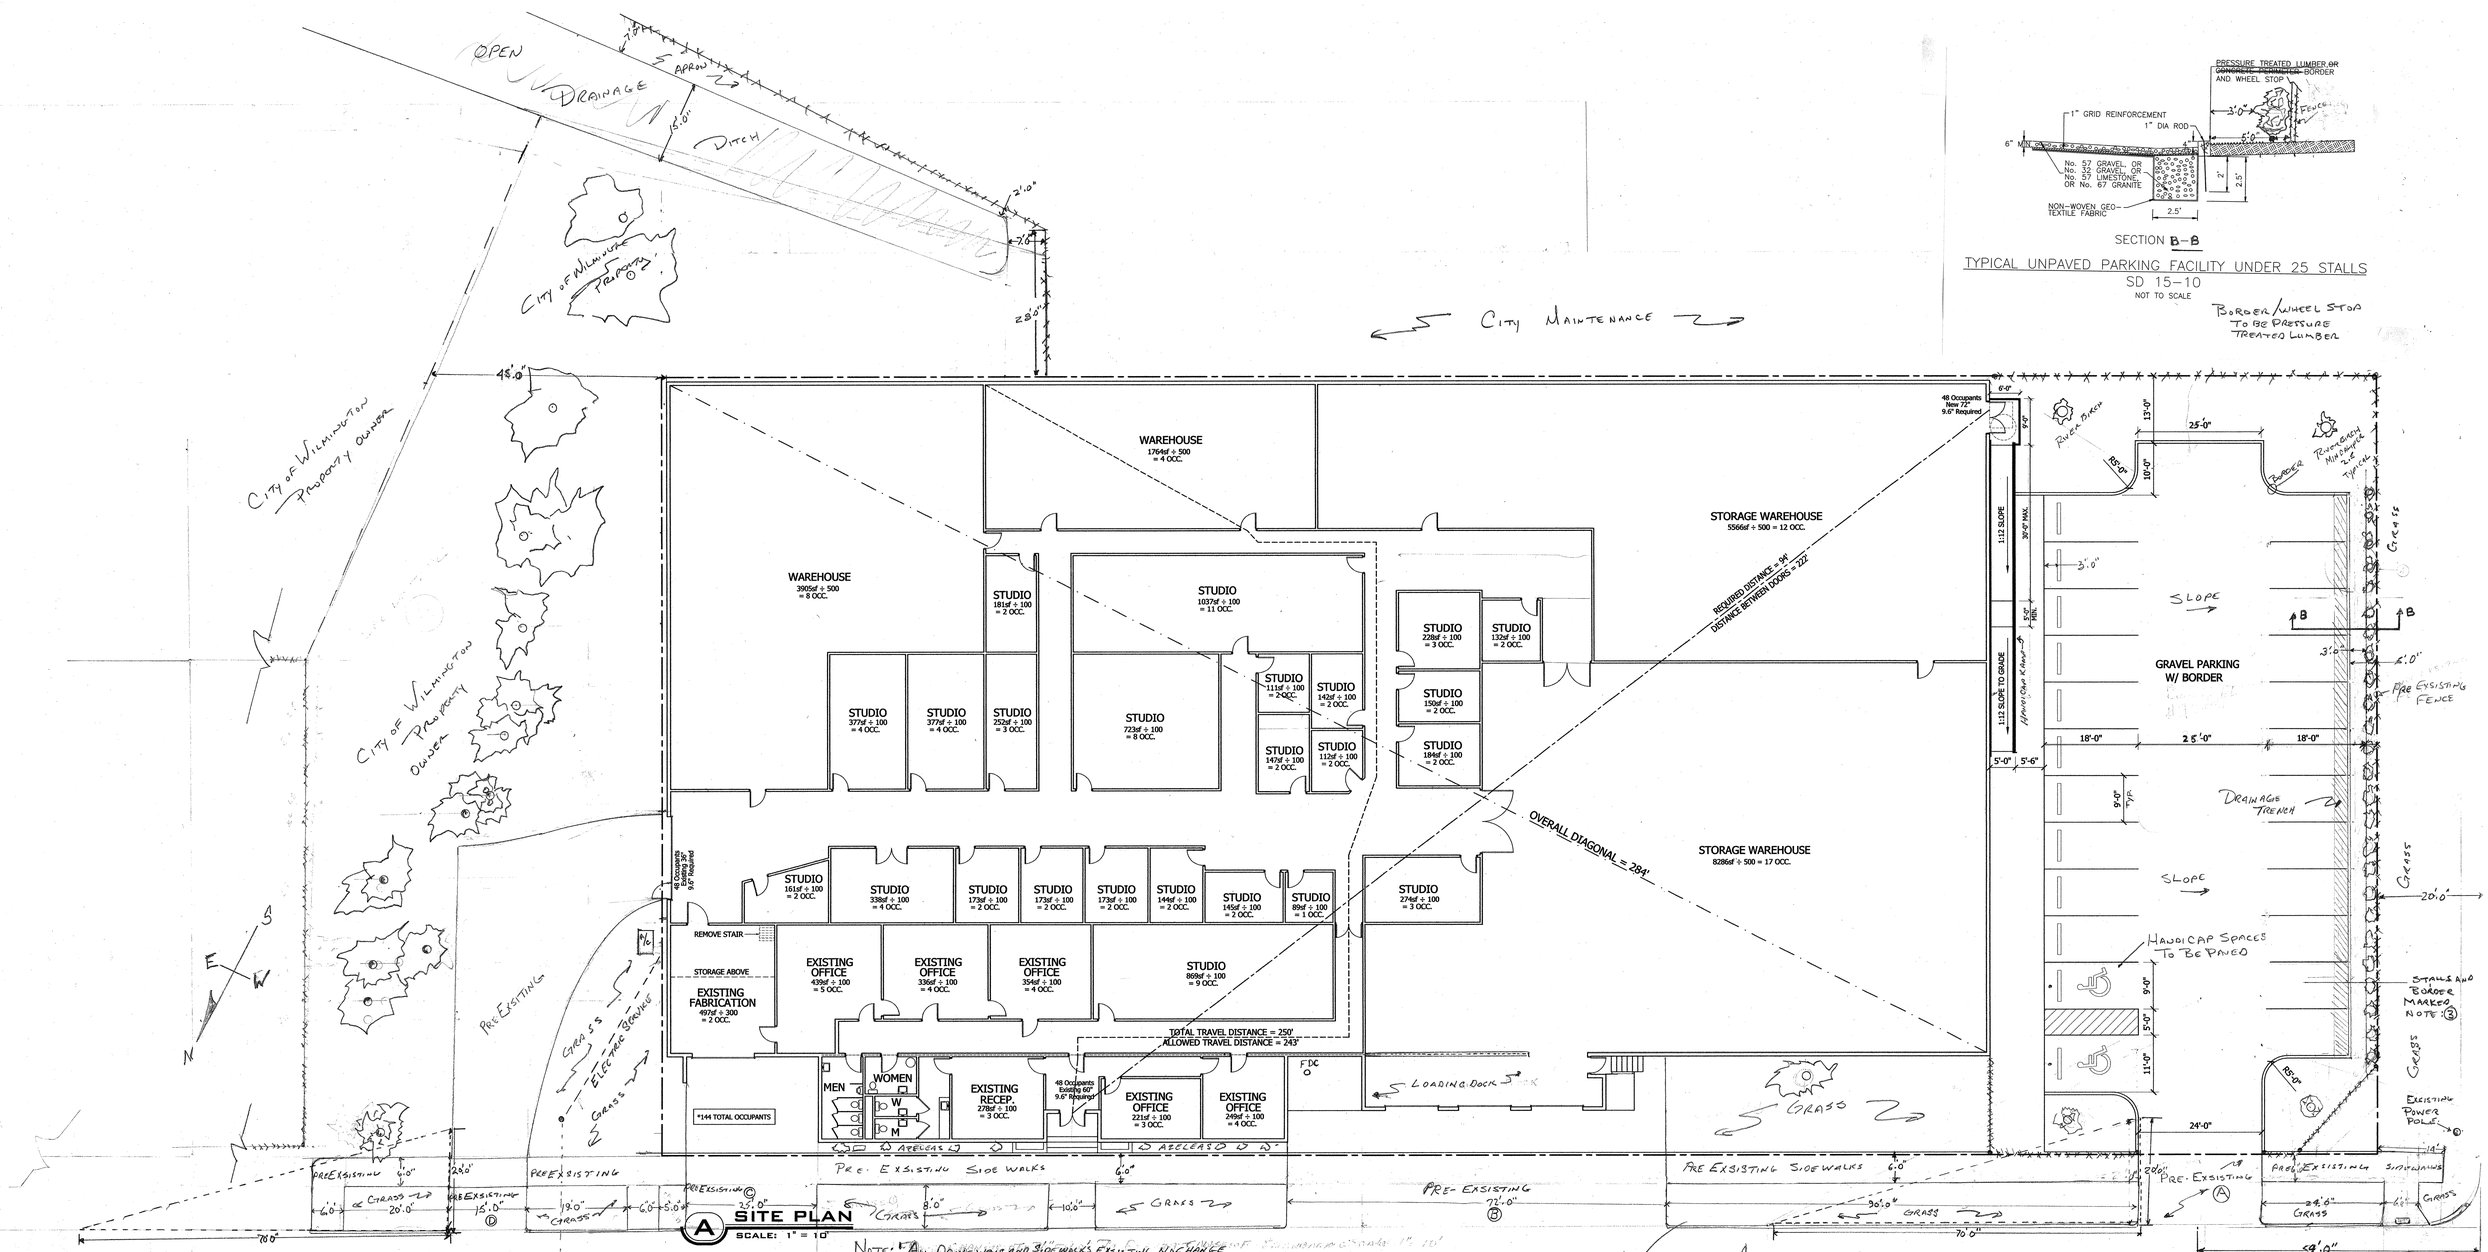

SECTION B–B

TYPICAL UNPAVED PARKING FACILITY UNDER 25 STALLS

SD 15-10

NOT TO SCALE

BORDER/WHEEL STOP TO BE PRESSURE TREATED LUMBER

A SITE PLAN

SCALE: 1" = 10'

NOTE: 1. ALL DRIVE WAYS AND SIDEWALKS EXISTING NO CHANGE

2. ALL PROPOSED VEGETATION WITHIN SITE TRIANGLE SHALL NOT INTERFERE WITH CLEAR VISUAL SIGHT LINES FROM 30"-10'

ALL RIVER BIRCH TO BE MINIMUM 2.5 CALIPER

ALL SHRUBS TO BE MINIMUM 36" IN HEIGHT (LIGUSTRUM)

3. STALLS MARKED WITH WHITE PAINT ON TOP AND FACE OF ALL PERIMETER BORDERS

DATE:
3 SEPTEMBER 2013

REVISION: 3
11 OCTOBER 2013

Jim Knowles
910-352-7077

THE ART WORKS
200 WILLARD STREET
WILMINGTON, NORTH CAROLINA

3142 WRIGHTSVILLE AVENUE
WILMINGTON NC 28403

OFFICE: 910.343.1065
FAX: 910.343.1067
EMAIL: BGOODARCH@AOL.COM

GOODRICH
ARCHITECTURE, P.A.