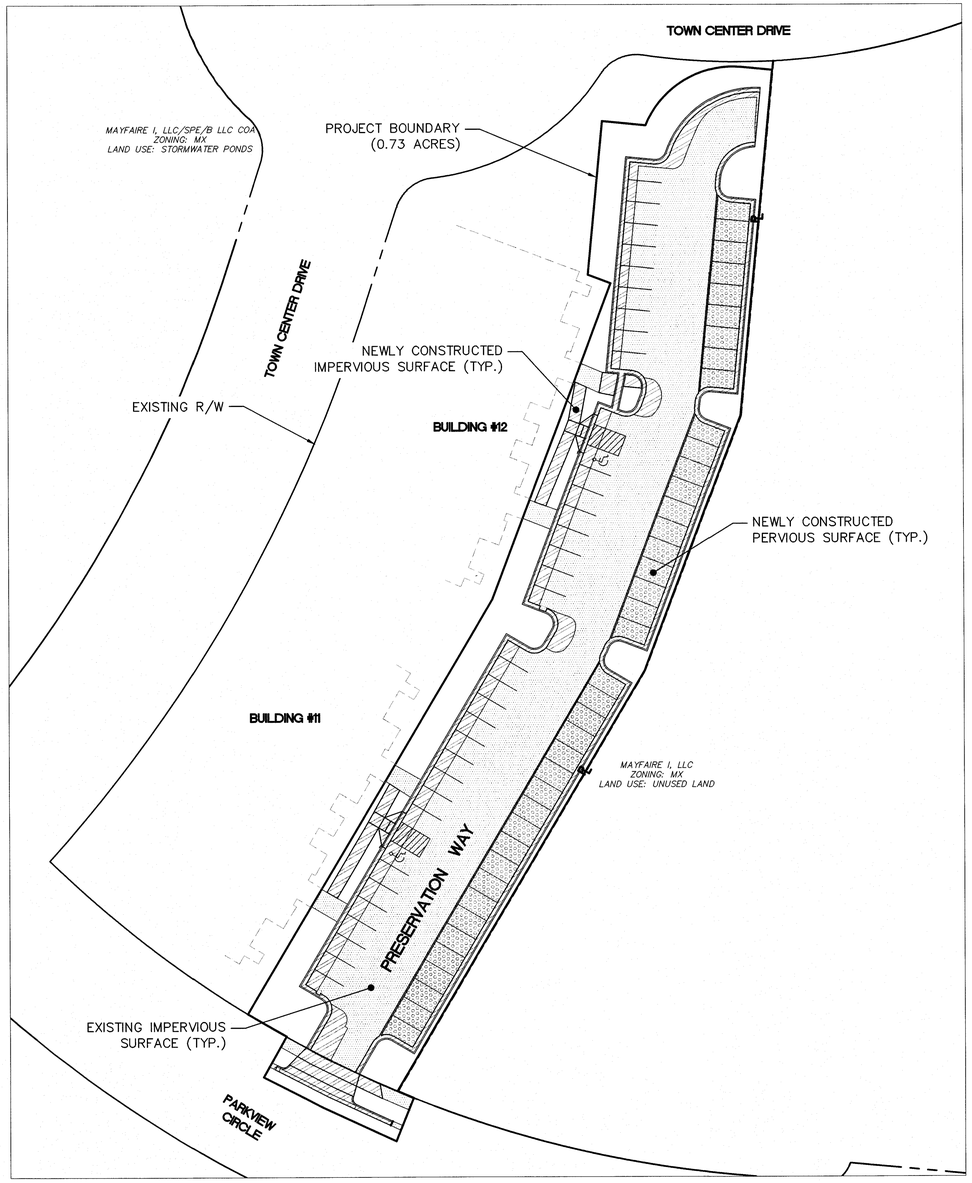

SITE PLAN

SCALE: 1" = 30'

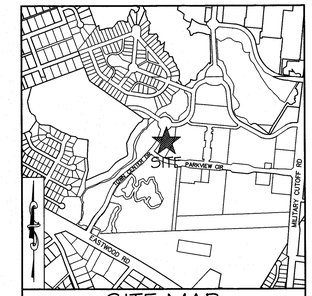

SITE MAP

1" = 1000'

LEGEND

EXISTING IMPERVIOUS SURFACE (13,360 SF)*

NEWLY CONSTRUCTED PERVIOUS SURFACE (4,935 SF)

NEWLY CONSTRUCTED IMPERVIOUS SURFACE (5,871 SF)

* EXISTING IMPERVIOUS SURFACE SQUARE FOOTAGE IS FOR PARKING EXPANSION PROJECT BOUNDARY (0.73 AC) ONLY AND NOT FOR THE ENTIRE THE RESERVE AT MAYFAIRE DEVELOPMENT

N

30' 0 30' 60'

SCALE: 1"=30' (Horiz.)

For each open utility cut of City streets, a $325 permit shall be required from the City prior to occupancy and/or project acceptance.

1 inch

Approved Construction Plan

	Name	Date
Planning		
Traffic		
Fire		

STORMWATER MANAGEMENT PLAN
APPROVED
CITY OF WILMINGTON
ENGINEERING DEPARTMENT
DATE _____ PERMIT #_____
SIGNED_____

FINAL DESIGN
NOT FOR CONSTRUCTION

REV.NO.	DESCRIPTIONS	DATE
C	SITE DATA TABLE REVISED PER CITY OF WILMINGTON-ENGINEERING COMMENTS	02/18/2013
B	REVISED PER CITY OF WILMINGTON REVIEW COMMENTS	02/14/2013
A	REVISED PER CITY OF WILMINGTON REVIEW COMMENTS	02/08/2013

REVISIONS

SEAL

SEAL

CAROLINA
PROFESSIONAL
SEAL
038577
ENGINEER
RICHARD M. CHRISTENSEN
2/18/13

McKIM&CREED
243 North Front Street
Wilmington, North Carolina 28401
Phone: (910)343-1048 , Fax: (910)251-8282

NC ENGINEERING LIC. No. F-1222
www.mckimcreed.com

STATE STREET COMPANIES

THE RESERVE AT MAYFAIRE
PARKING EXPANSION
1411 PARKVIEW CIRCLE

PERVIOUS AND IMPERVIOUS SURFACE EXHIBIT

DATE:	18 OCTOBER 2012
MCE PROJ. #	06227-0001
DRAWN	RAC
DESIGNED	RAC
CHECKED	RMC
PROJ. MGR.	RMC

SCALE
HORIZONTAL: 1"=30'
VERTICAL: N/A

M&C FILE NUMBER
CS-102
DRAWING NUMBER
6

STATUS: FINAL DESIGN
REVISION C