CONSTRUCTION PLAN SET

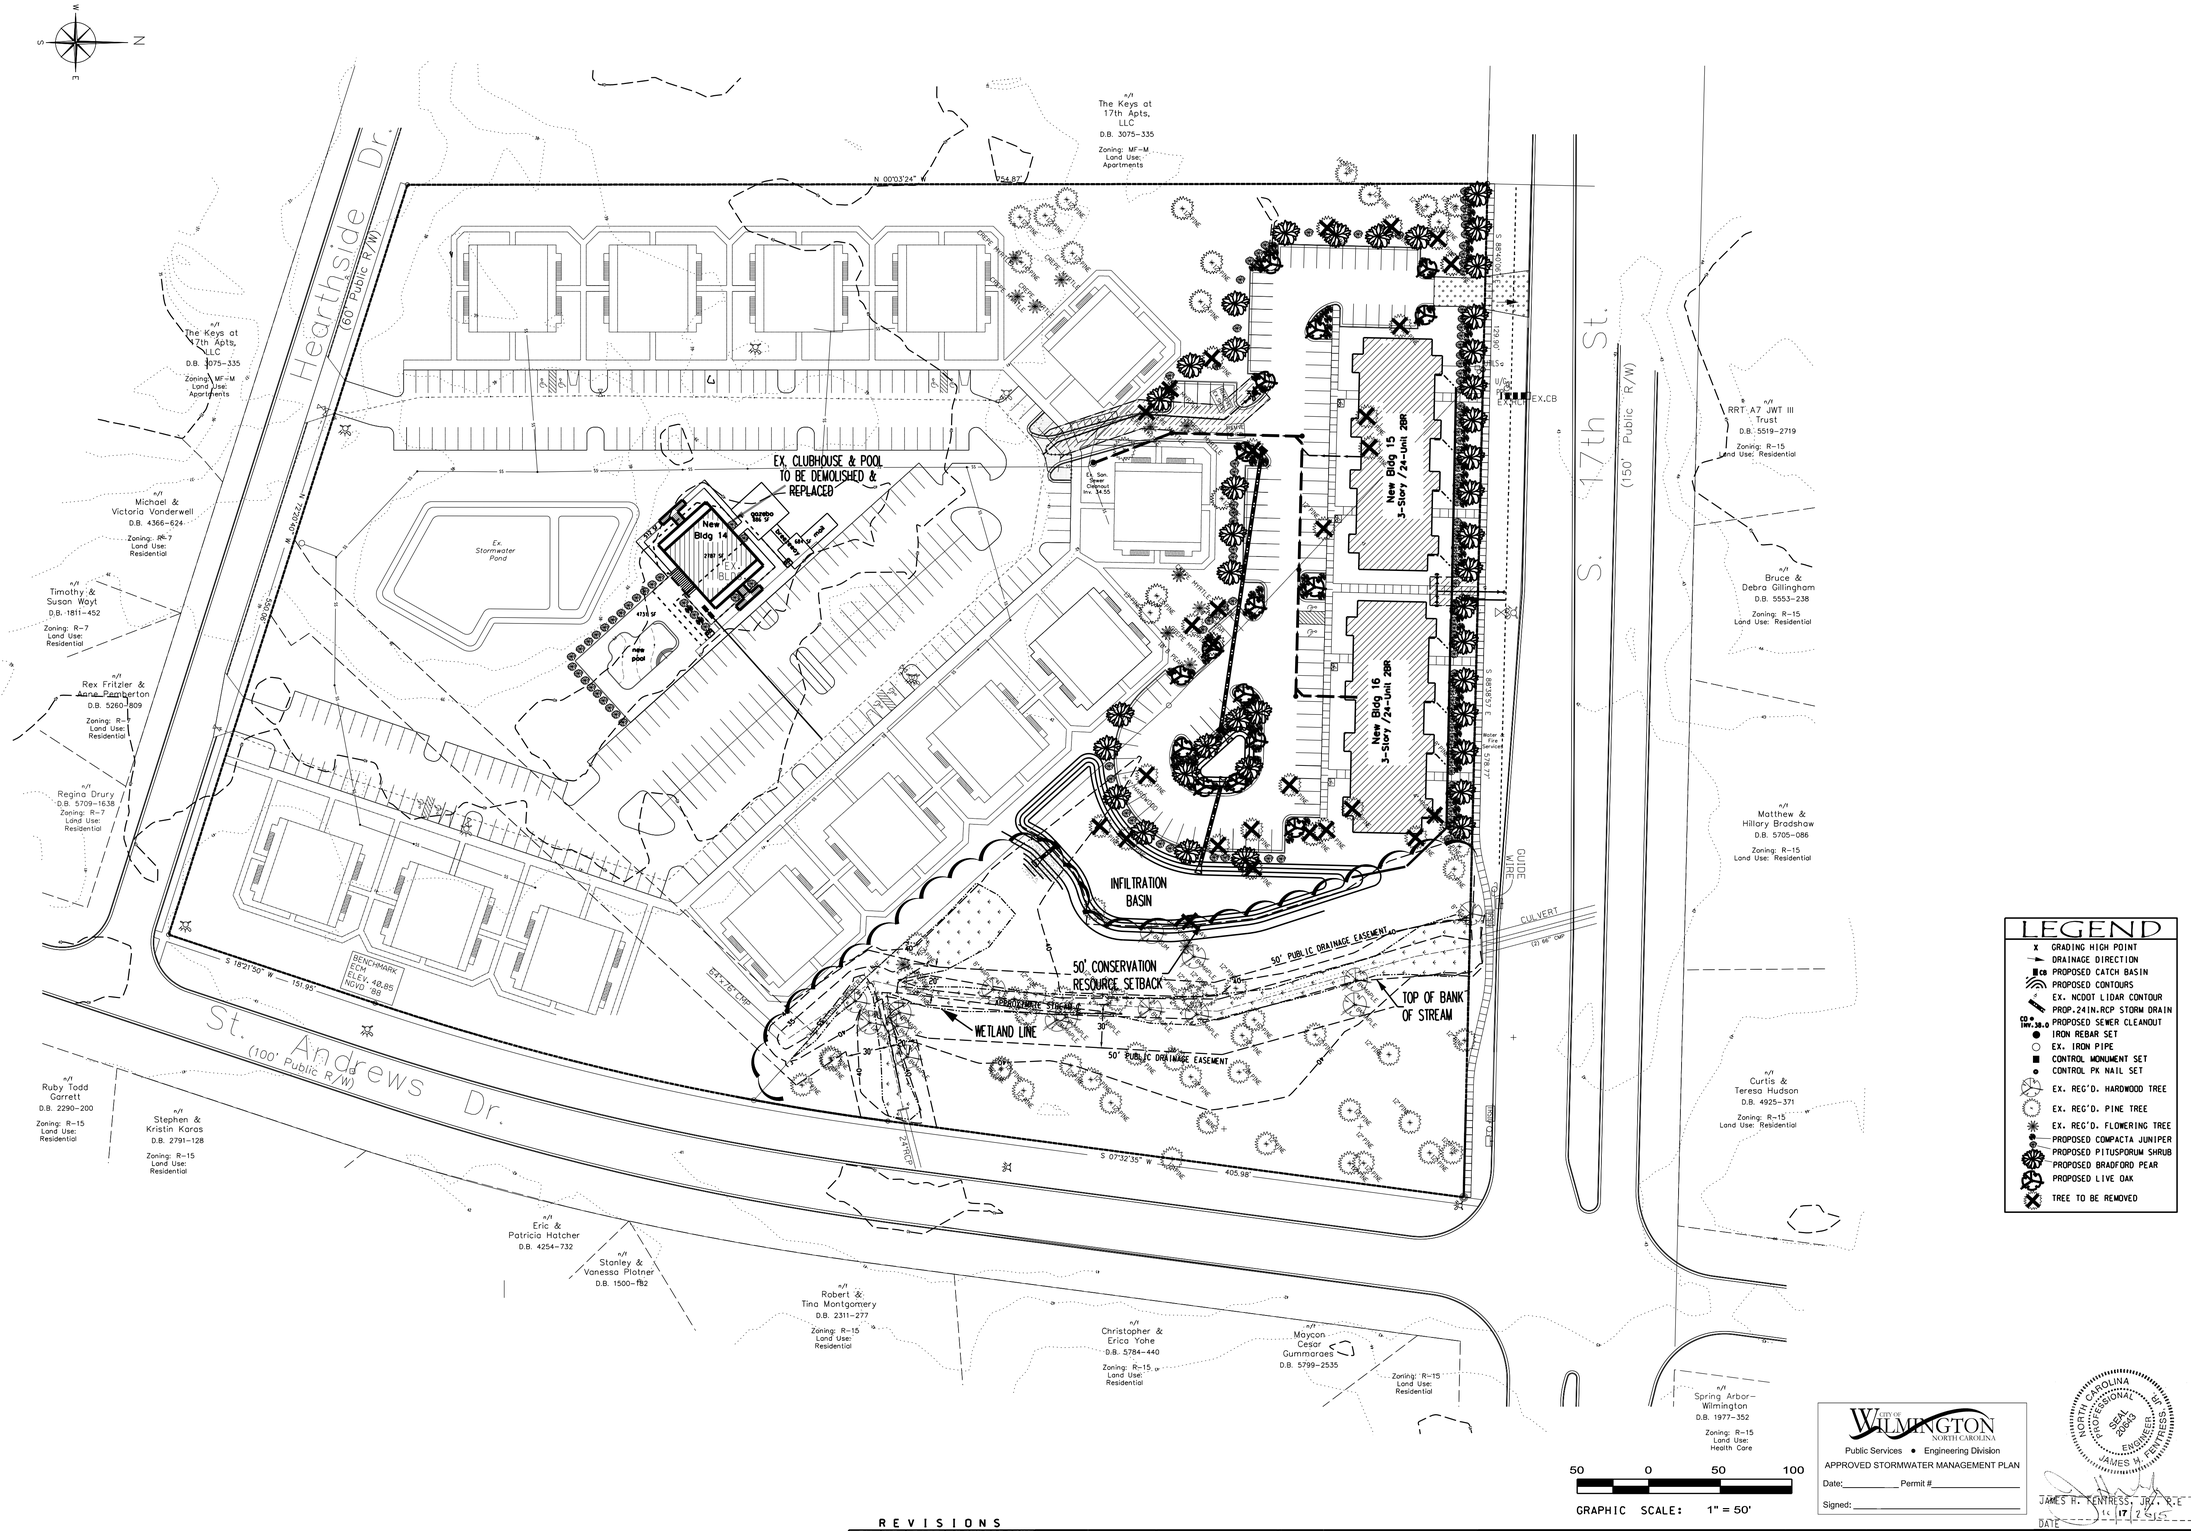

CITY OF WILMINGTON NORTH CAROLINA
Public Services • Engineering Division
APPROVED STORMWATER MANAGEMENT PLAN
Date:_____ Permit #_____
Signed:_____

NORTH CAROLINA PROFESSIONAL SEAL 20643 ENGINEER JAMES H. FENTRESS, JR.
JAMES H. FENTRESS, JR., P.E.
DATE 10/29/15

REVISIONS

BY	NO.	DATE	DESCRIPTION
JHF	1.	10/29/15	PER CITY STORM

DESIGNED: JHF	DATE: 5/6/15	OWNER: Sea Pines Apartments, LLC	STROUD ENGINEERING, P.A. C-0647
DRAWN: KBN	SCALE: 1" = 50'	ADDRESS: 10 S Cardinal Dr. Wilmington, NC 28403	102-D CINEMA DRIVE WILMINGTON, NORTH CAROLINA 28403 (910) 815-0775 (910) 815-0593 FAX
APPROVED: JHF	SHEET 9 OF 9	PHONE: 910-251-5030	

LANDSCAPING PLAN

FOR

Sea Pines Apartments

WILMINGTON TOWNSHIP NEW HANOVER COUNTY NORTH CAROLINA

DRAWING NO.: W:/MASTER/PW-1168/DGN/SeaPines.dgn