RECEIVED

DEC 0 3 2012

PLANNING DIVISION

CITY OF WILMINGTON NORTH CAROLINA

Development Services
Planning Division
305 Chestnut Street
PO Box 1810
Wilmington, NC 28402-1810

910 254-0900
910 341-3264 fax
www.wilmingtonnc.gov
Dial 711 TTY/Voice

APPROVED: X **DENIED:** ____ **PERMIT #:** 2012054

Application for Tree Removal Permit

Name of Applicant: HAWTHORNE-MIDWAY WILMINGTON, LLC **Phone:** _____ **Date:** _____

Name of Property Owner: HAWTHORNE MIDWAY WILMINGTON, LLC **Phone:** _____

Property Owner Address: 800 GREEN VALLEY RD., STE 301, GREENSBORO, NC 27408

Address of Proposed Tree Removal: 527 OLD MACCUMBER STATION ROAD, WILMINGTON, NC

Description of tree(s) to be removed/reason for removal: (provide attachment if necessary)

1. SEE ATTACHED TREE INVENTORY
2. FOR TREES TO BE REMOVED.
3. REASON FOR REMOVAL:
4. ESSENTIAL SITE IMPROVEMENTS.
5. _____
6. _____
7. _____
8. _____
10. _____

Description of Replacement Tree(s): SEE ATTACHED LANDSCAPE PLAN.

Applicant Signature: HAWTHORNE-MIDWAY WILMINGTON, LLC By: Samantha Davenport SAMANTHA DAVENPORT, MANAGER **Date:** 11/29/2012

**********FOR OFFICIAL USE ONLY**********

Reviewed By: Jeff Walker **Date:** 12-5-12

Remarks: _____

ALL WORK MUST BE IN COMPLIANCE WITH THE CITY LAND DEVELOPMENT CODE, ARTICLE 8, LANDSCAPING AND TREE PRESERVATION.

NEW CONSTRUCTION: X **EXPANSION:** ____ **OTHER:** ____ **PAID:** 10/11/12 $150.00 JN

Tree Preservation Permit Fees

Less than 1 acre	$25.00
1-5 acres	$50.00
5-10 acres	$100.00
Greater than 10 acres	$150.00

PLANT LIST

SYMBOL	QUANTITY	VARIETY	COMMON NAME
LARGE SHADE TREES			
	7.	QUERCUS VIRGINIANA	LIVE OAK
	24.	ULMUS PARVIFOLIA	CHINESE ELM
	5.	BETULA NIGRA 'HERITAGE'	RIVER BIRCH
	14.	TAXODIUM DISTICHUM	BALD CYPRESS
	14.	PINUS TAEDA	LOBLOLLY PINE
	11.	MAGNOLIA GRANDIFLORA 'D.D. BLANCHARD'	MAGNOLIA
	4.	GINKGO BILOBA 'AUTUMN GOLD'	GINKGO
	74.	SYCAMORE	PLATANUS OCCIDENTALIS
SMALL SHADE TREES			
	4.	PRUNUS SERRULATA 'KWANZAN'	CHERRY
	11.	SWEET BAY MAGNOLIA	MAGNOLIA VIRGINIANA
	4.	LAGERSTROEMIA INDICA 'NATCHEZ'	CRAPE MYRTLE
SHRUBS			
	4.	ILEX OPACA 'GREENLEAF'	AMERICAN HOLLY
	9.	CAMELLIA JAPONICA 'KRAMER'S'	CAMELLIA
	125.	PENNISETUM LOROPETALUM	FRINGE FLOWER
	65.	MYRICA CERIFERA	WAX MYRTLE
	20.	OSMANTHUS FORTUNEI	'FORTUNE'S' OSMANTHUS
	56.	ILLICIUM ANISATUM	ANISE
	5.	AMERICAN BOXWOOD	'GREEN MOUNTAIN' BOXWOOD
	56.	LIGUSTRUM JAPONICUM	GLOSSY PRIVET
	4.	JAPANESE CYPRESS	
	53.	ILEX GLABRA	'SHAMROCK' INKBERRY HOLLY
	4.	WINDMILL PALM	TRACHYCARPUS FORTUNEI
	16.	NANDINA DOMESTICA	
	4.	'CHUCK HAYES'	GARDENIA
	46.	RHAPHIOLEPIS INDICA	'CAMEO' INDIAN HAWTHORNE
	79.	RHODODENDRON INDICA	'GEORGE TABOR' AZALEA
GROUND COVERS			
	126.	MISCANTHUS SINENSIS	'MORNING LIGHT' MISCANTHUS
	115.	'PENDULA' EUONYMUS FORTUNEI	(GROUND COVER FORM) OR ASIATIC JASMINE
	134.	'CORAL BEAUTY' COTONEASTER	(DAMMERI CULTIVAR)
	260.	PERIWINKLE (VINCA MINOR)	

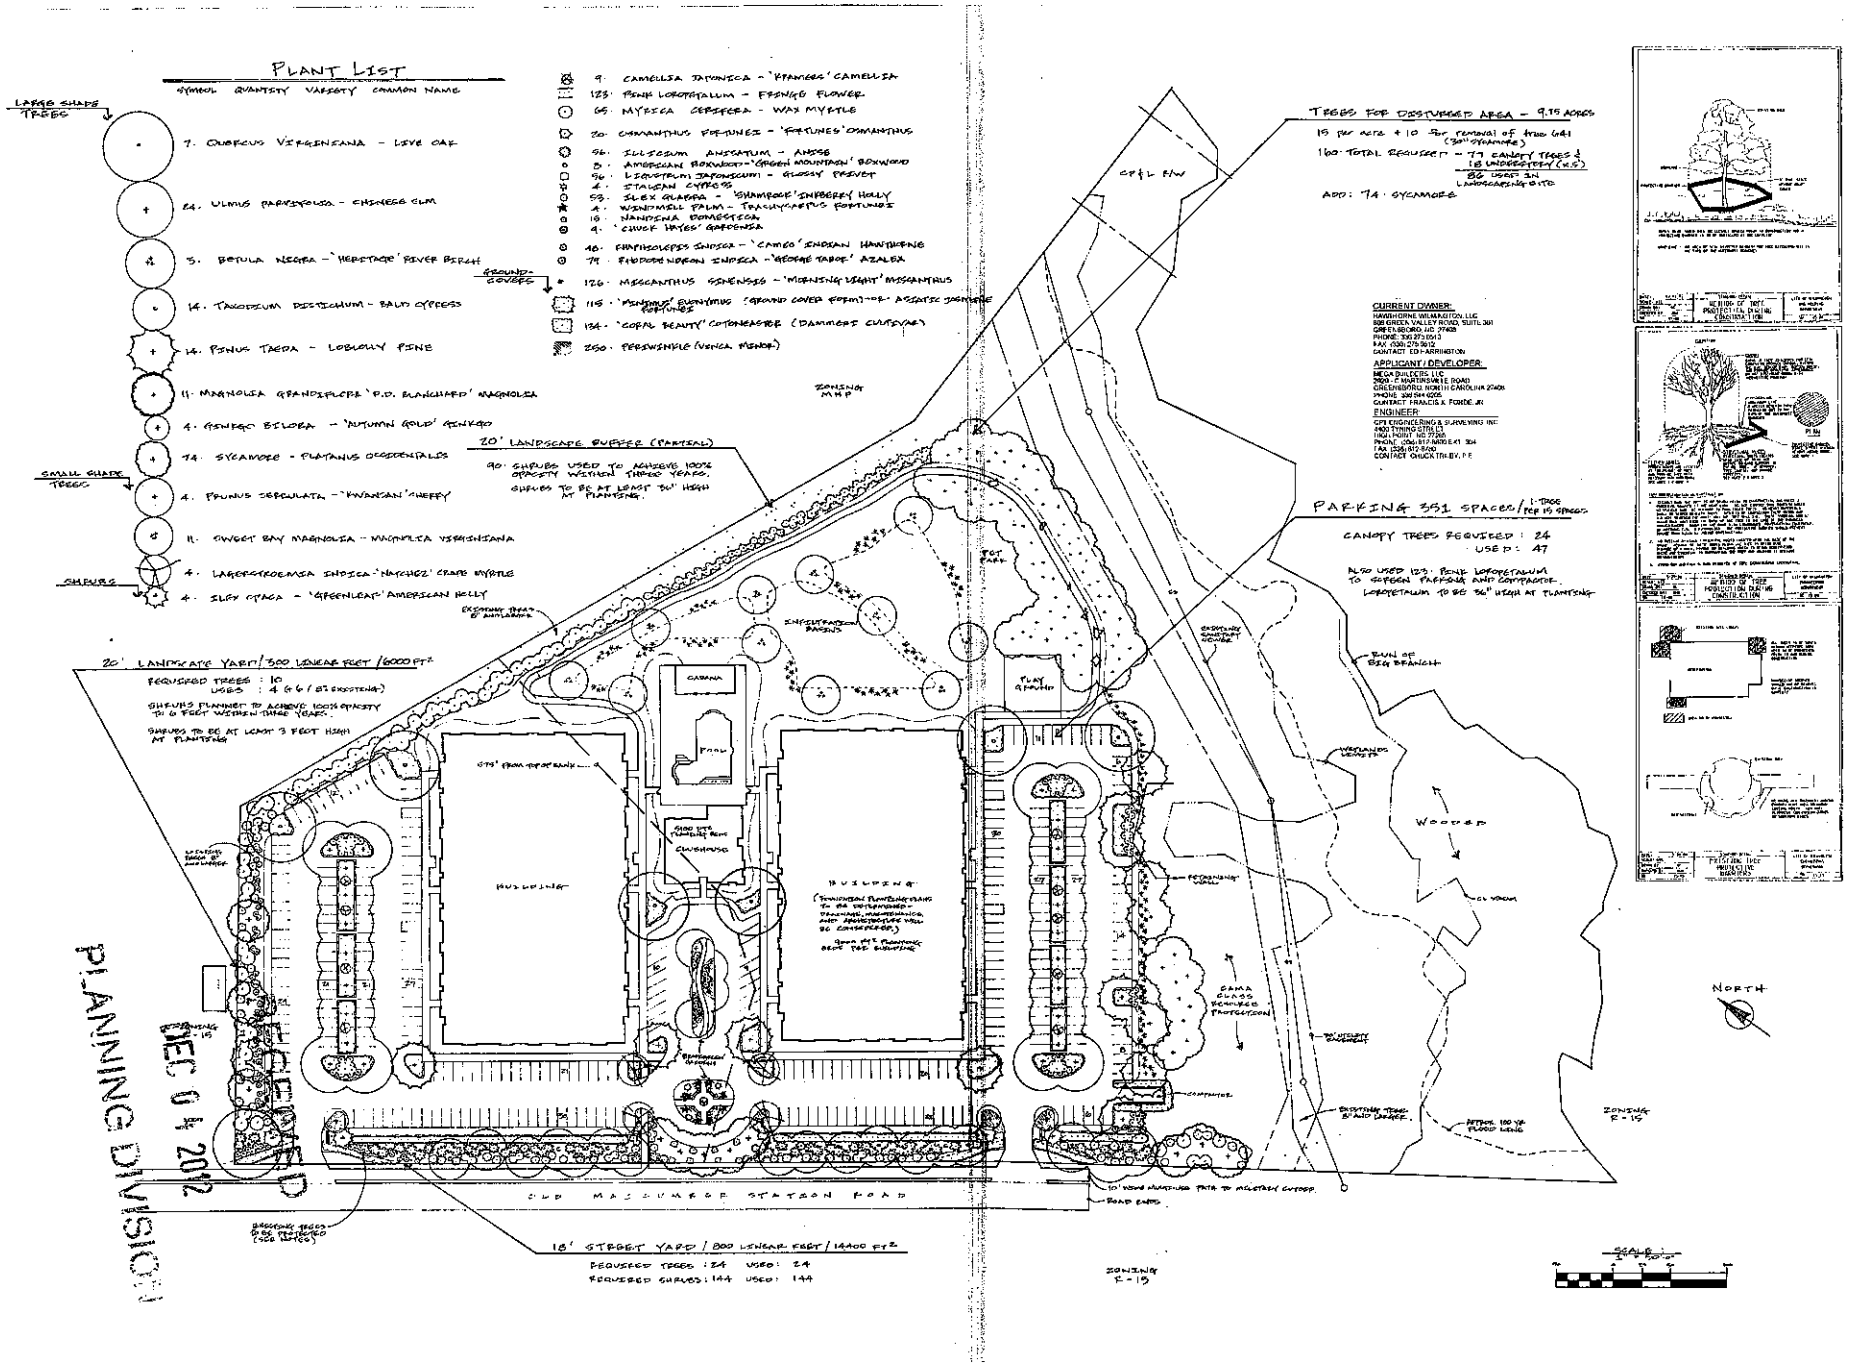

REVISIONS

HAUTHORNE at the STATION

521 OLD MACCUMBER STATION ROAD
CITY OF PILMINGTON ~ HARNETT TOWNSHIP
NEW HANOVER COUNTY, NORTH CAROLINA

SITE PLAN

SCALE: 1" = 50'
DATE: 11/12
PROJECT:
DRAWN BY: GKY