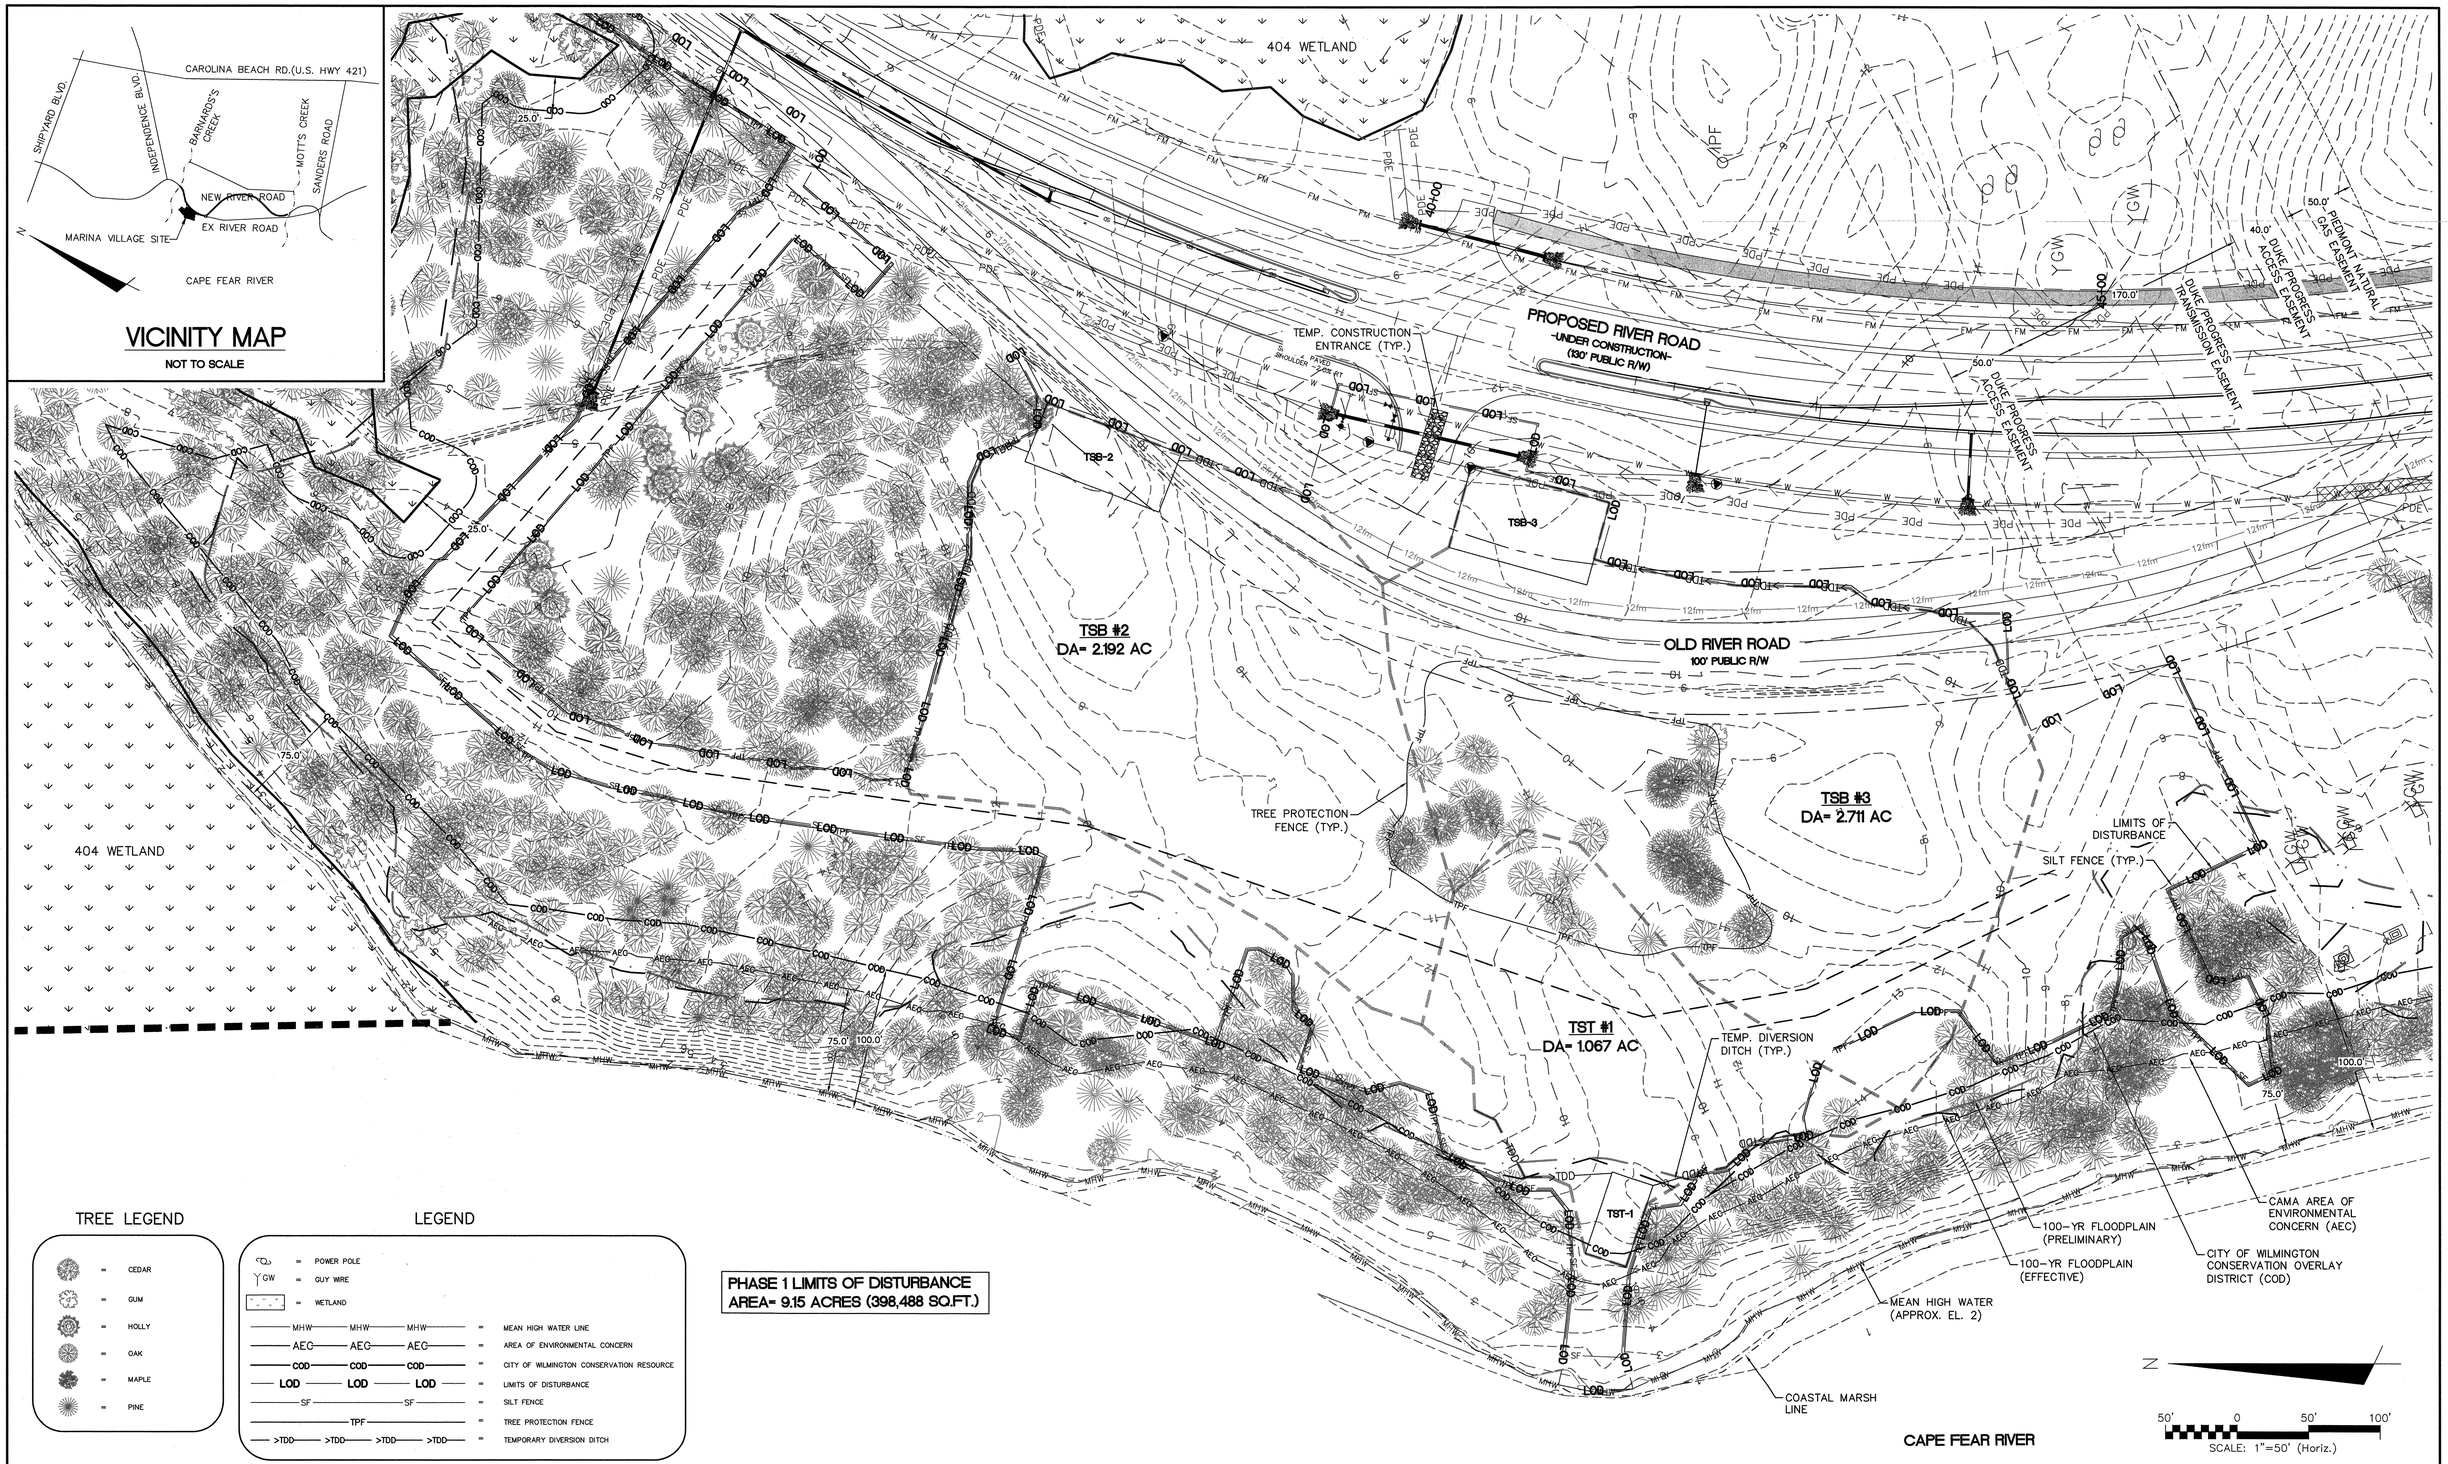

TREE LEGEND

- CEDAR
- GUM
- HOLLY
- OAK
- MAPLE
- PINE

LEGEND

- POWER POLE
- GUY WIRE
- WETLAND
- MEAN HIGH WATER LINE
- AREA OF ENVIRONMENTAL CONCERN
- CITY OF WILMINGTON CONSERVATION RESOURCE
- LIMITS OF DISTURBANCE
- SILT FENCE
- TREE PROTECTION FENCE
- TEMPORARY DIVERSION DITCH

PHASE 1 LIMITS OF DISTURBANCE
AREA= 9.15 ACRES (398,488 SQ.FT.)

REV.NO.	DESCRIPTIONS	DATE
A	CITY OF WILMINGTON TRC SUBMITTAL	04/08/2015

REVISIONS

FINAL DRAWINGS DO NOT USE FOR CONSTRUCTION

SEAL — NORTH CAROLINA PROFESSIONAL ENGINEER SEAL 035107 NICHOLAS J. LAURITTA — 04/08/15

McKIM&CREED
243 North Front Street
Wilmington, North Carolina 28401
Phone: (910)343-1048, Fax: (910)251-8282
License: F-1222
www.mckimcreed.com

NASH — NORTH AMERICA SEKISUI HOUSE, LLC

RIVERLIGHTS™ by Newland COMMUNITIES

RIVERLIGHTS MARINA VILLAGE

PHASE 1 SEDIMENT & EROSION CONTROL PLAN

DATE:	08APR15
MCE PROJ. #	2735-0124
DRAWN	EEM
DESIGNED	EEM
CHECKED	RMC
PROJ. MGR.	NJL

SCALE — HORIZONTAL: -- VERTICAL: --

M&C FILE NUMBER CE-101

DRAWING NUMBER 6 — 6 OF 28

STATUS: FINAL DESIGN — NOT FOR CONSTRUCTION

REVISION A