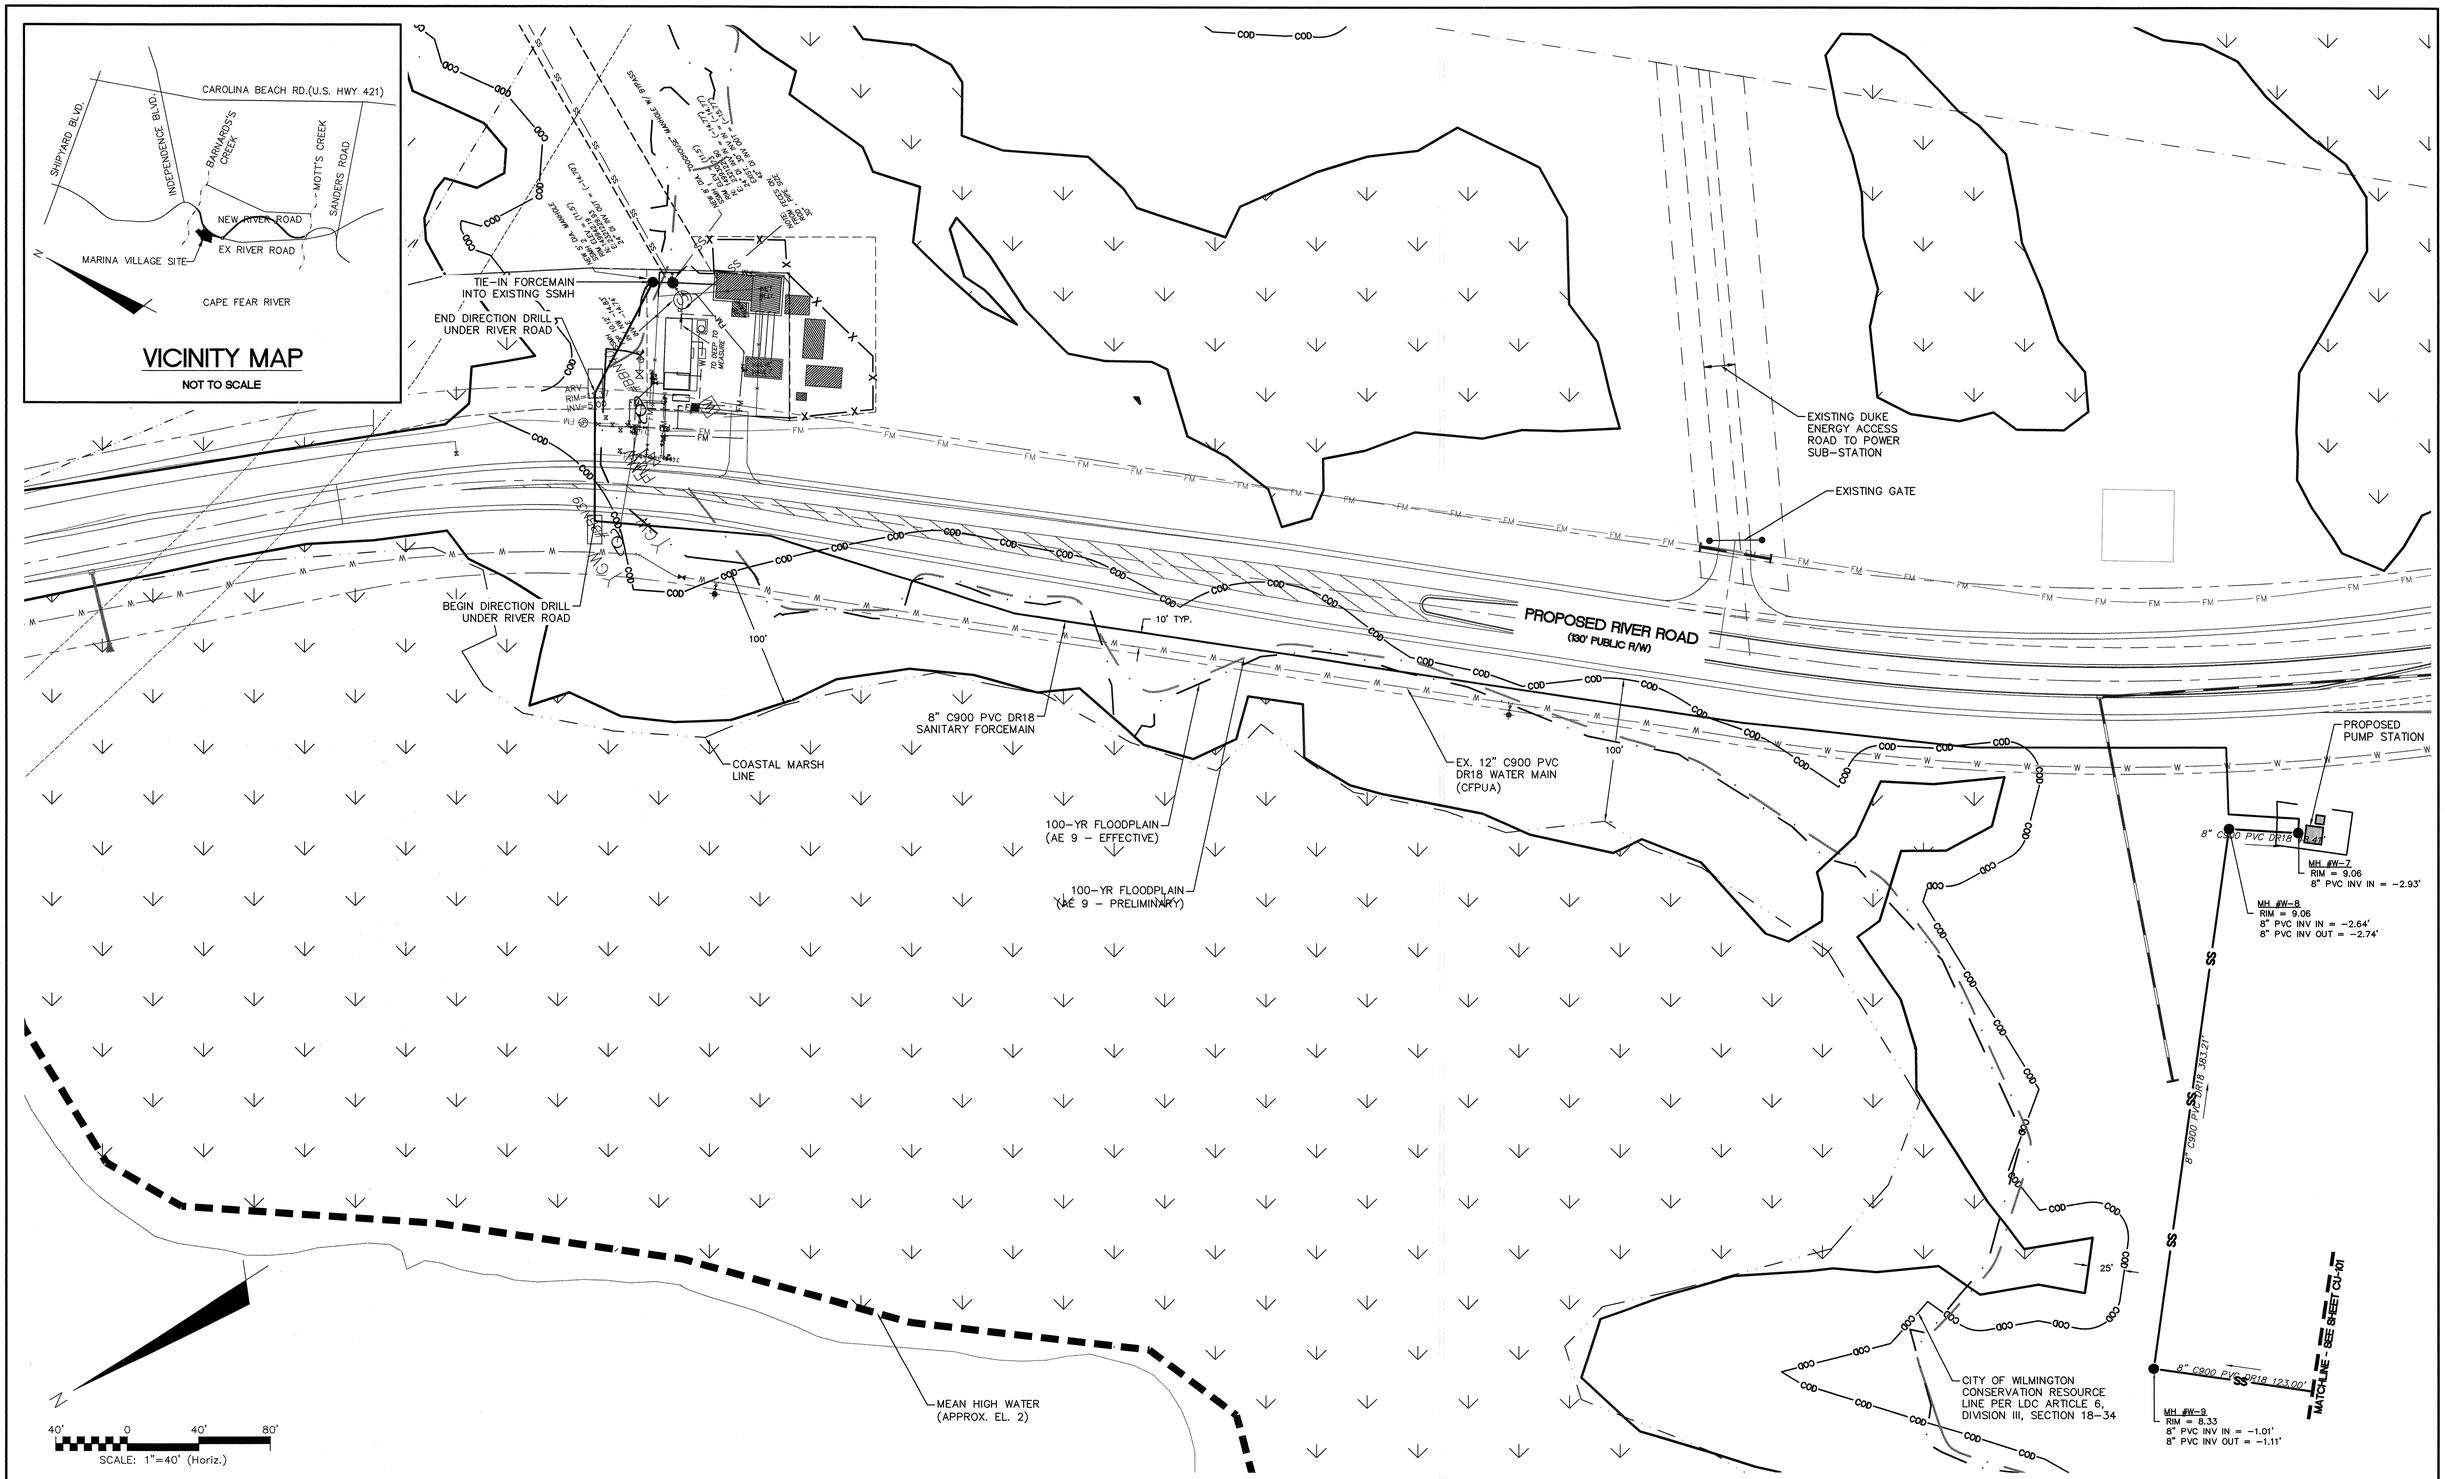

REV.NO.	DESCRIPTIONS	DATE
A	CITY OF WILMINGTON TRC SUBMITTAL	04/08/2015

REVISIONS

SEAL

FINAL DRAWINGS DO NOT USE FOR CONSTRUCTION

SEAL

NORTH CAROLINA PROFESSIONAL CIVIL ENGINEER 035107 NICHOLAS J. LAURETTA

04/08/15

McKIM & CREED
243 North Front Street
Wilmington, North Carolina 28401
Phone: (910)343-1048, Fax: (910)251-8282
License: F-1222
www.mckimcreed.com

NASH
NORTH AMERICA SEKISUI HOUSE, LLC

RIVERLIGHTS™
by Newland COMMUNITIES

RIVERLIGHTS MARINA VILLAGE

MARINA VILLAGE SANITARY SEWER OUTFALL UTILITY PLAN

DATE:	08APR15
MCE PROJ. #	2735-0124
DRAWN	EEM
DESIGNED	EEM
CHECKED	RMC
PROJ. MGR.	NJL

SCALE
HORIZONTAL: 1"=50'
VERTICAL: --

M&C FILE NUMBER CU-102
DRAWING NUMBER 11
11 OF28

STATUS: FINAL DESIGN
NOT FOR CONSTRUCTION
REVISION A