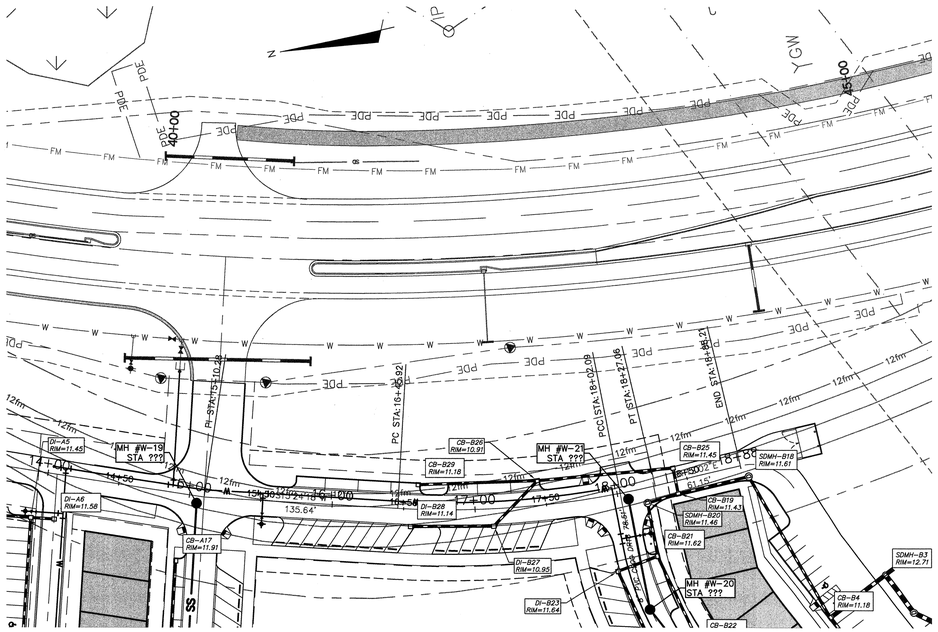

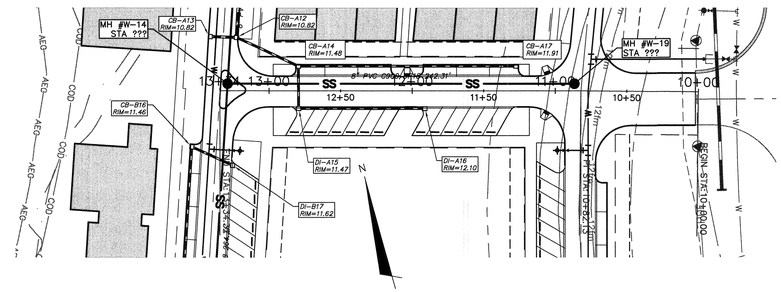

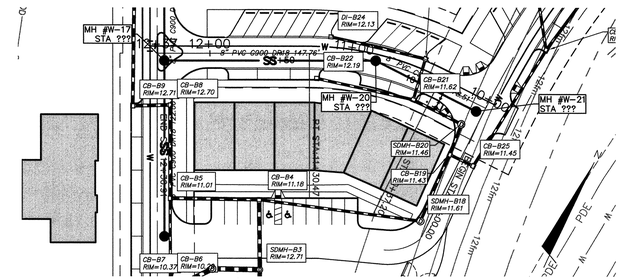

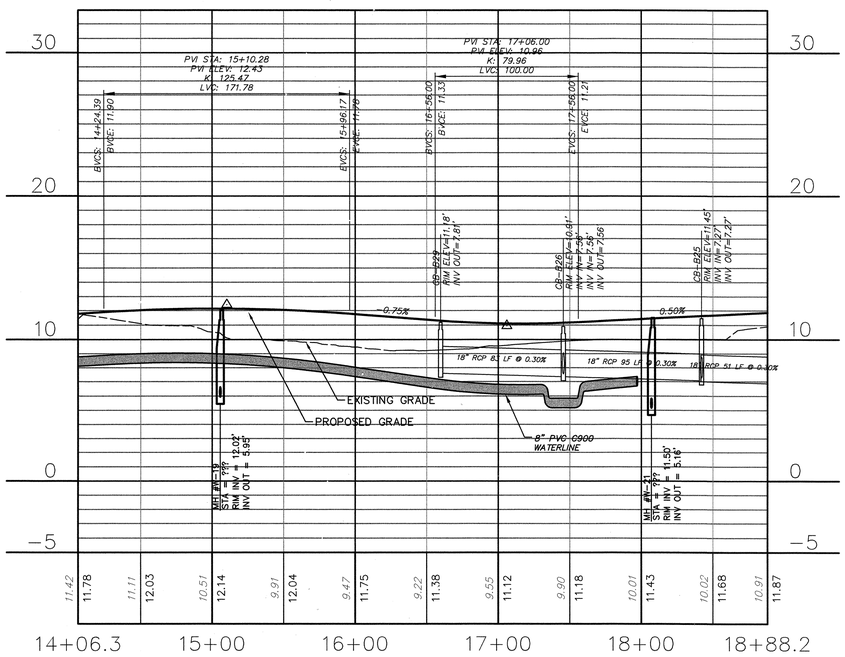

VILLAGE STREET 'B'

SCALE: HOR. 1"=50', VERT. 1"=5'

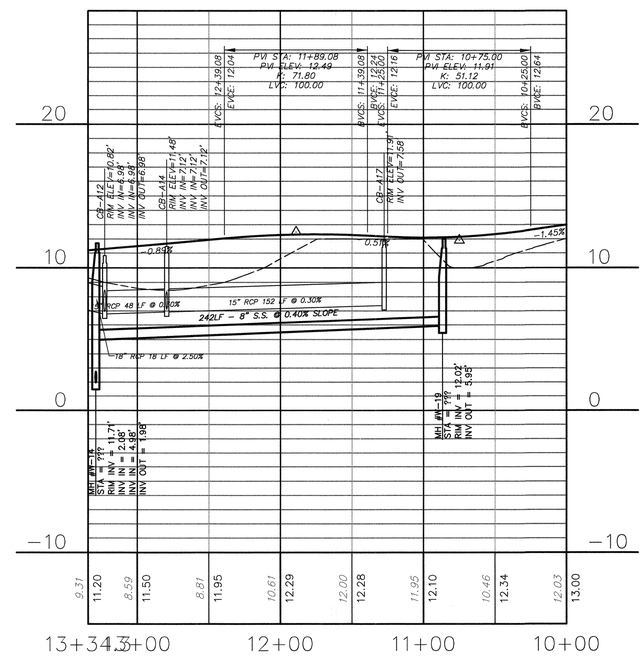

VILLAGE STREET '3'

SCALE: HOR. 1"=50', VERT. 1"=5'

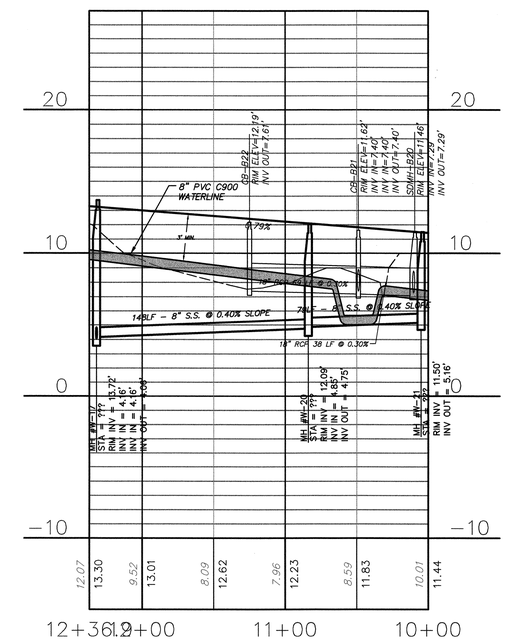

VILLAGE STREET '4'

SCALE: HOR. 1"=50', VERT. 1"=5'

50' 0 50' 100'

SCALE: 1"=50' (Horiz.)

REV.NO.	DESCRIPTIONS	DATE
A	CITY OF WILMINGTON TRC SUBMITTAL	04/08/2015

REVISIONS

FINAL DRAWINGS DO NOT USE FOR CONSTRUCTION

SEAL

NORTH CAROLINA PROFESSIONAL ENGINEER SEAL CIVIL 035107 NICHOLAS J. LAURITA

04/08/15

McKIM&CREED
243 North Front Street
Wilmington, North Carolina 28401
Phone: (910)343-1048, Fax: (910)251-8282
License: F-1222
www.mckimcreed.com

NASH NORTH AMERICA SEKISUI HOUSE, LLC

RIVERLIGHTS™ by Newland COMMUNITIES

RIVERLIGHTS MARINA VILLAGE

UTILITY PLAN & PROFILE

DATE:	08APR15
MCE PROJ. #	2735-0124
DRAWN	EEM
DESIGNED	EEM
CHECKED	RMC
PROJ. MGR.	NJL

SCALE: HORIZONTAL: -- VERTICAL: --

M&C FILE NUMBER CU-704

DRAWING NUMBER 15

15 OF28

STATUS: FINAL DESIGN

NOT FOR CONSTRUCTION

REVISION ----