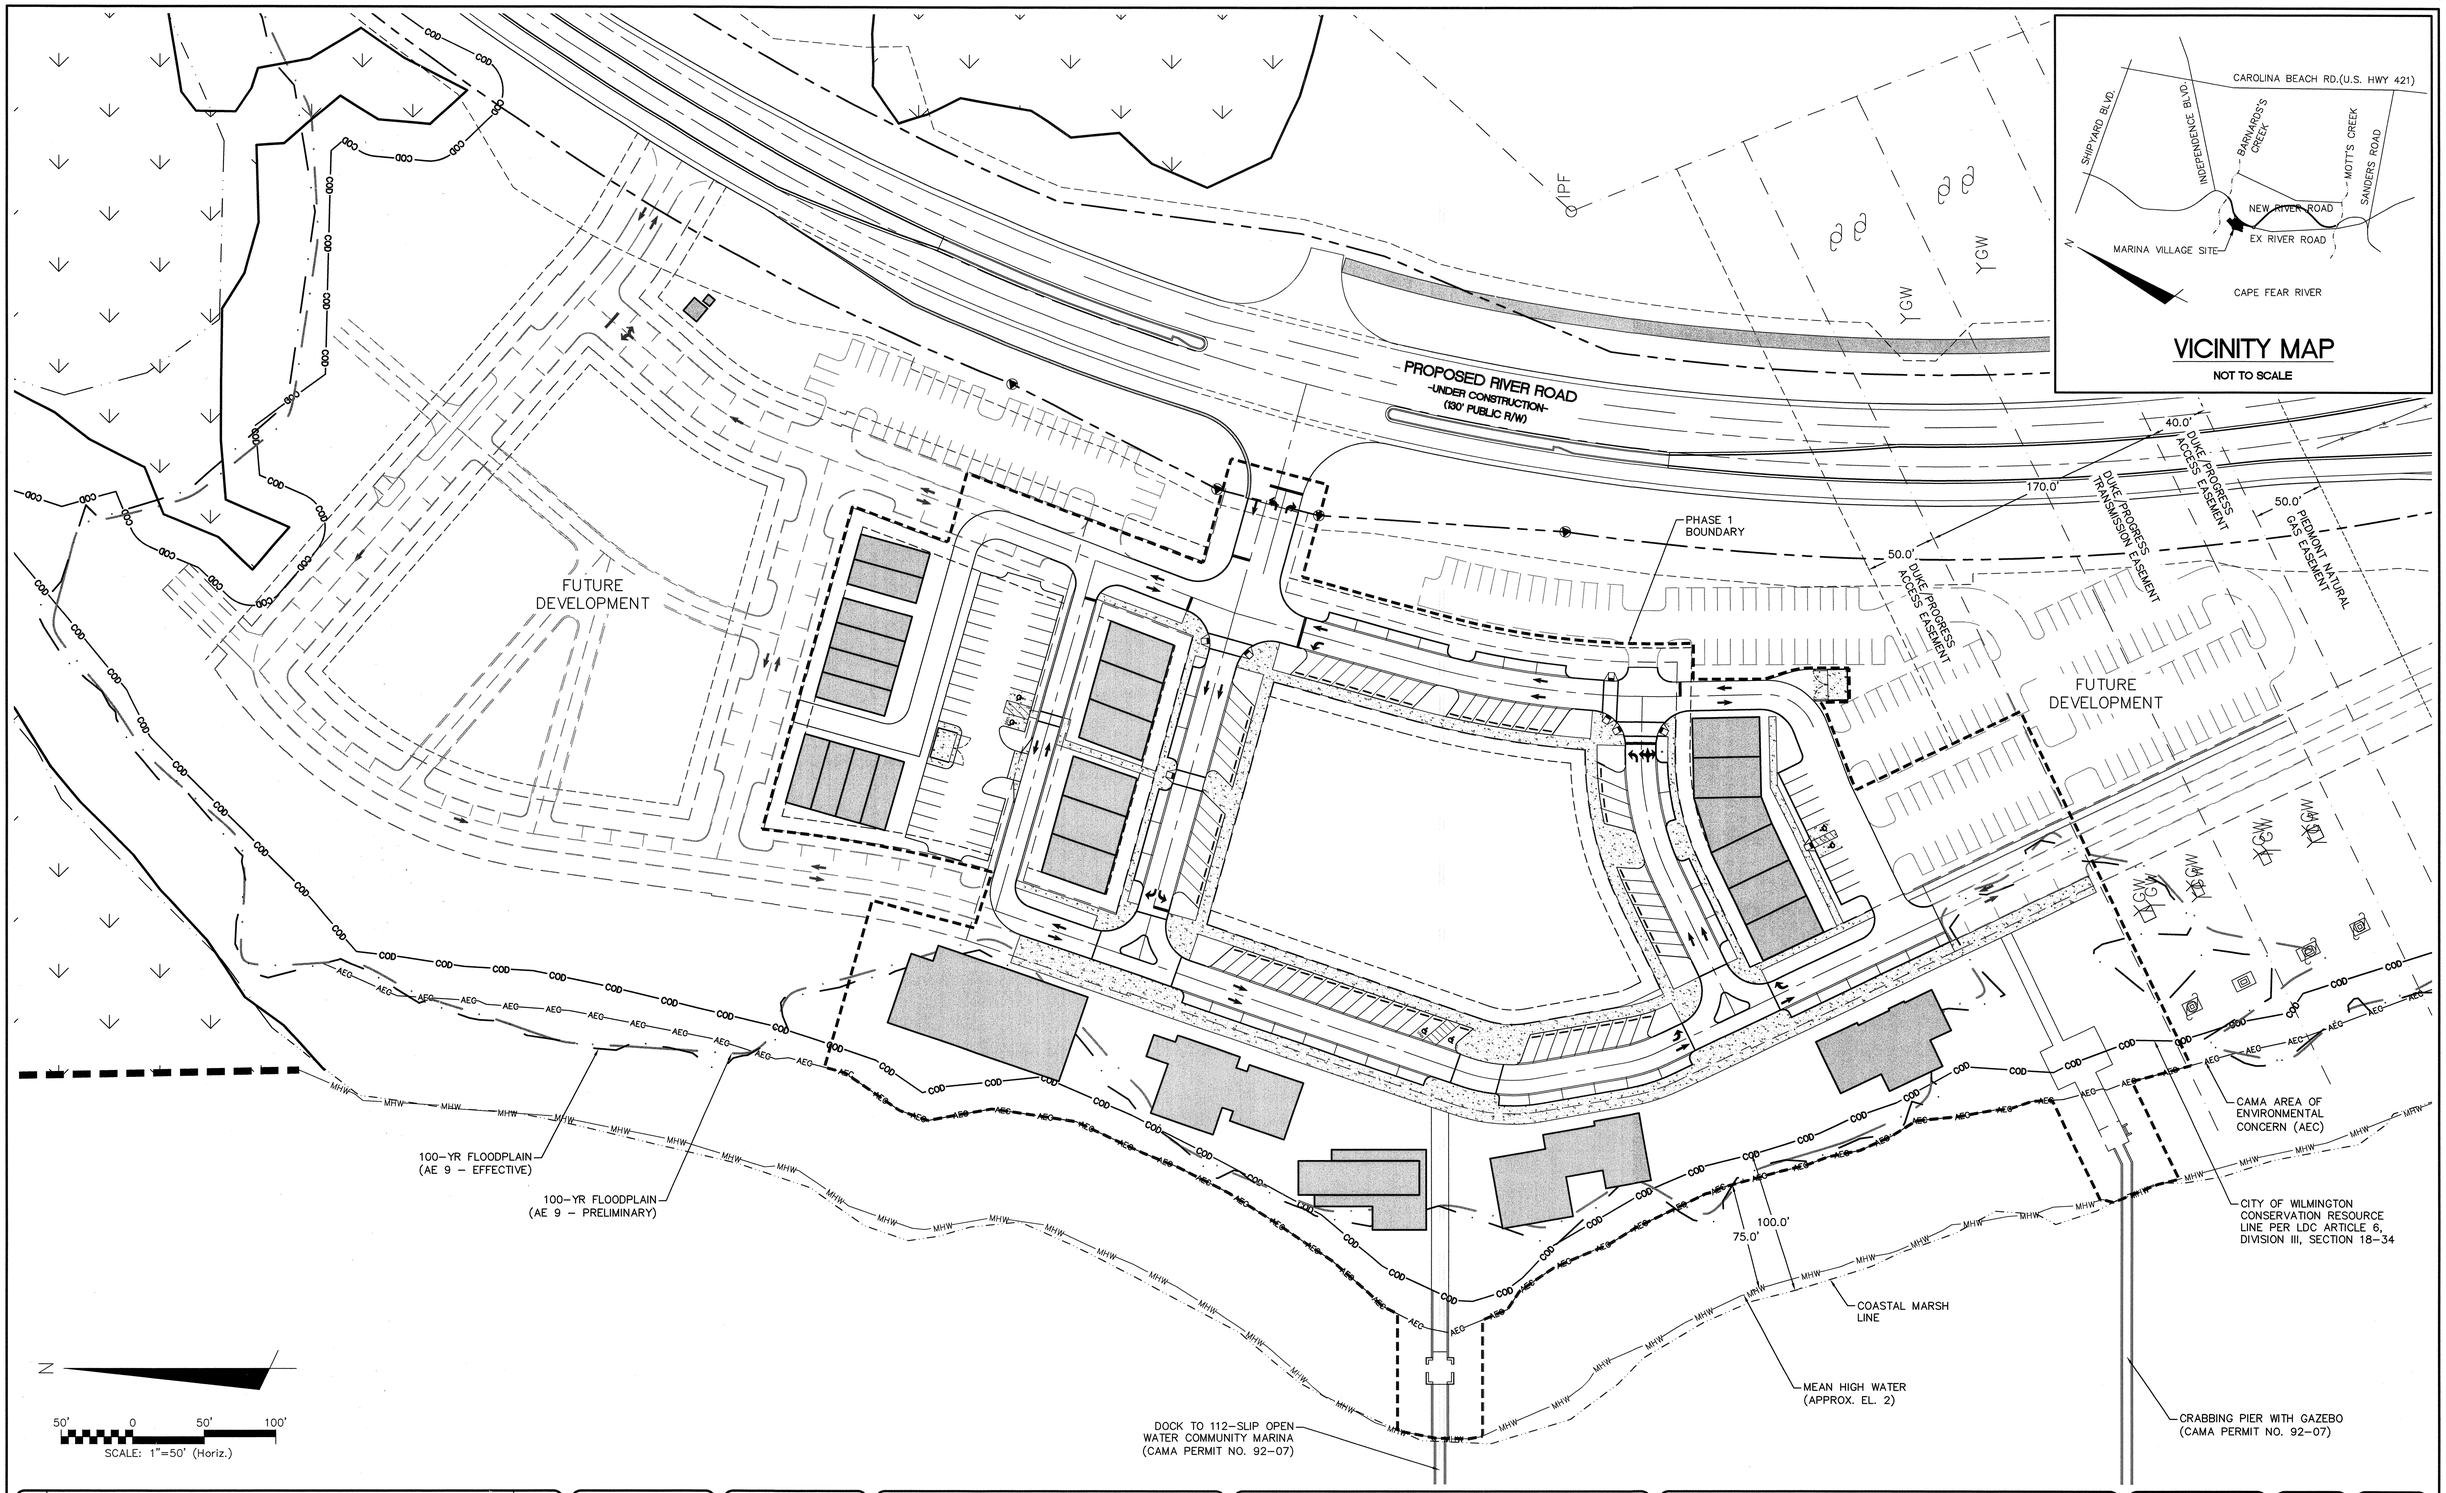

VICINITY MAP

NOT TO SCALE

REV.NO.	DESCRIPTIONS	DATE
A	CITY OF WILMINGTON TRC SUBMITTAL	04/08/2015

REVISIONS

SEAL: FINAL DRAWINGS DO NOT USE FOR CONSTRUCTION

SEAL: NORTH CAROLINA PROFESSIONAL ENGINEER SEAL 035107 NICHOLAS J. LAURITTA 04/08/15

McKIM&CREED
243 North Front Street
Wilmington, North Carolina 28401
Phone: (910)343-1048, Fax: (910)251-8282
License: F-1222
www.mckimcreed.com

NASH — NORTH AMERICA SEKISUI HOUSE, LLC

RIVERLIGHTS™ by Newland COMMUNITIES

RIVERLIGHTS MARINA VILLAGE

OVERALL SITE PLAN

DATE:	08APR15
MCE PROJ. #	2735-0124
DRAWN	EEM
DESIGNED	EEM
CHECKED	RMC
PROJ. MGR.	NJL

SCALE: HORIZONTAL: -- VERTICAL: --

M&C FILE NUMBER: CS-100

DRAWING NUMBER: 7

7 OF28

STATUS: FINAL DESIGN — NOT FOR CONSTRUCTION

REVISION: ----