VICINITY MAP

NOT TO SCALE

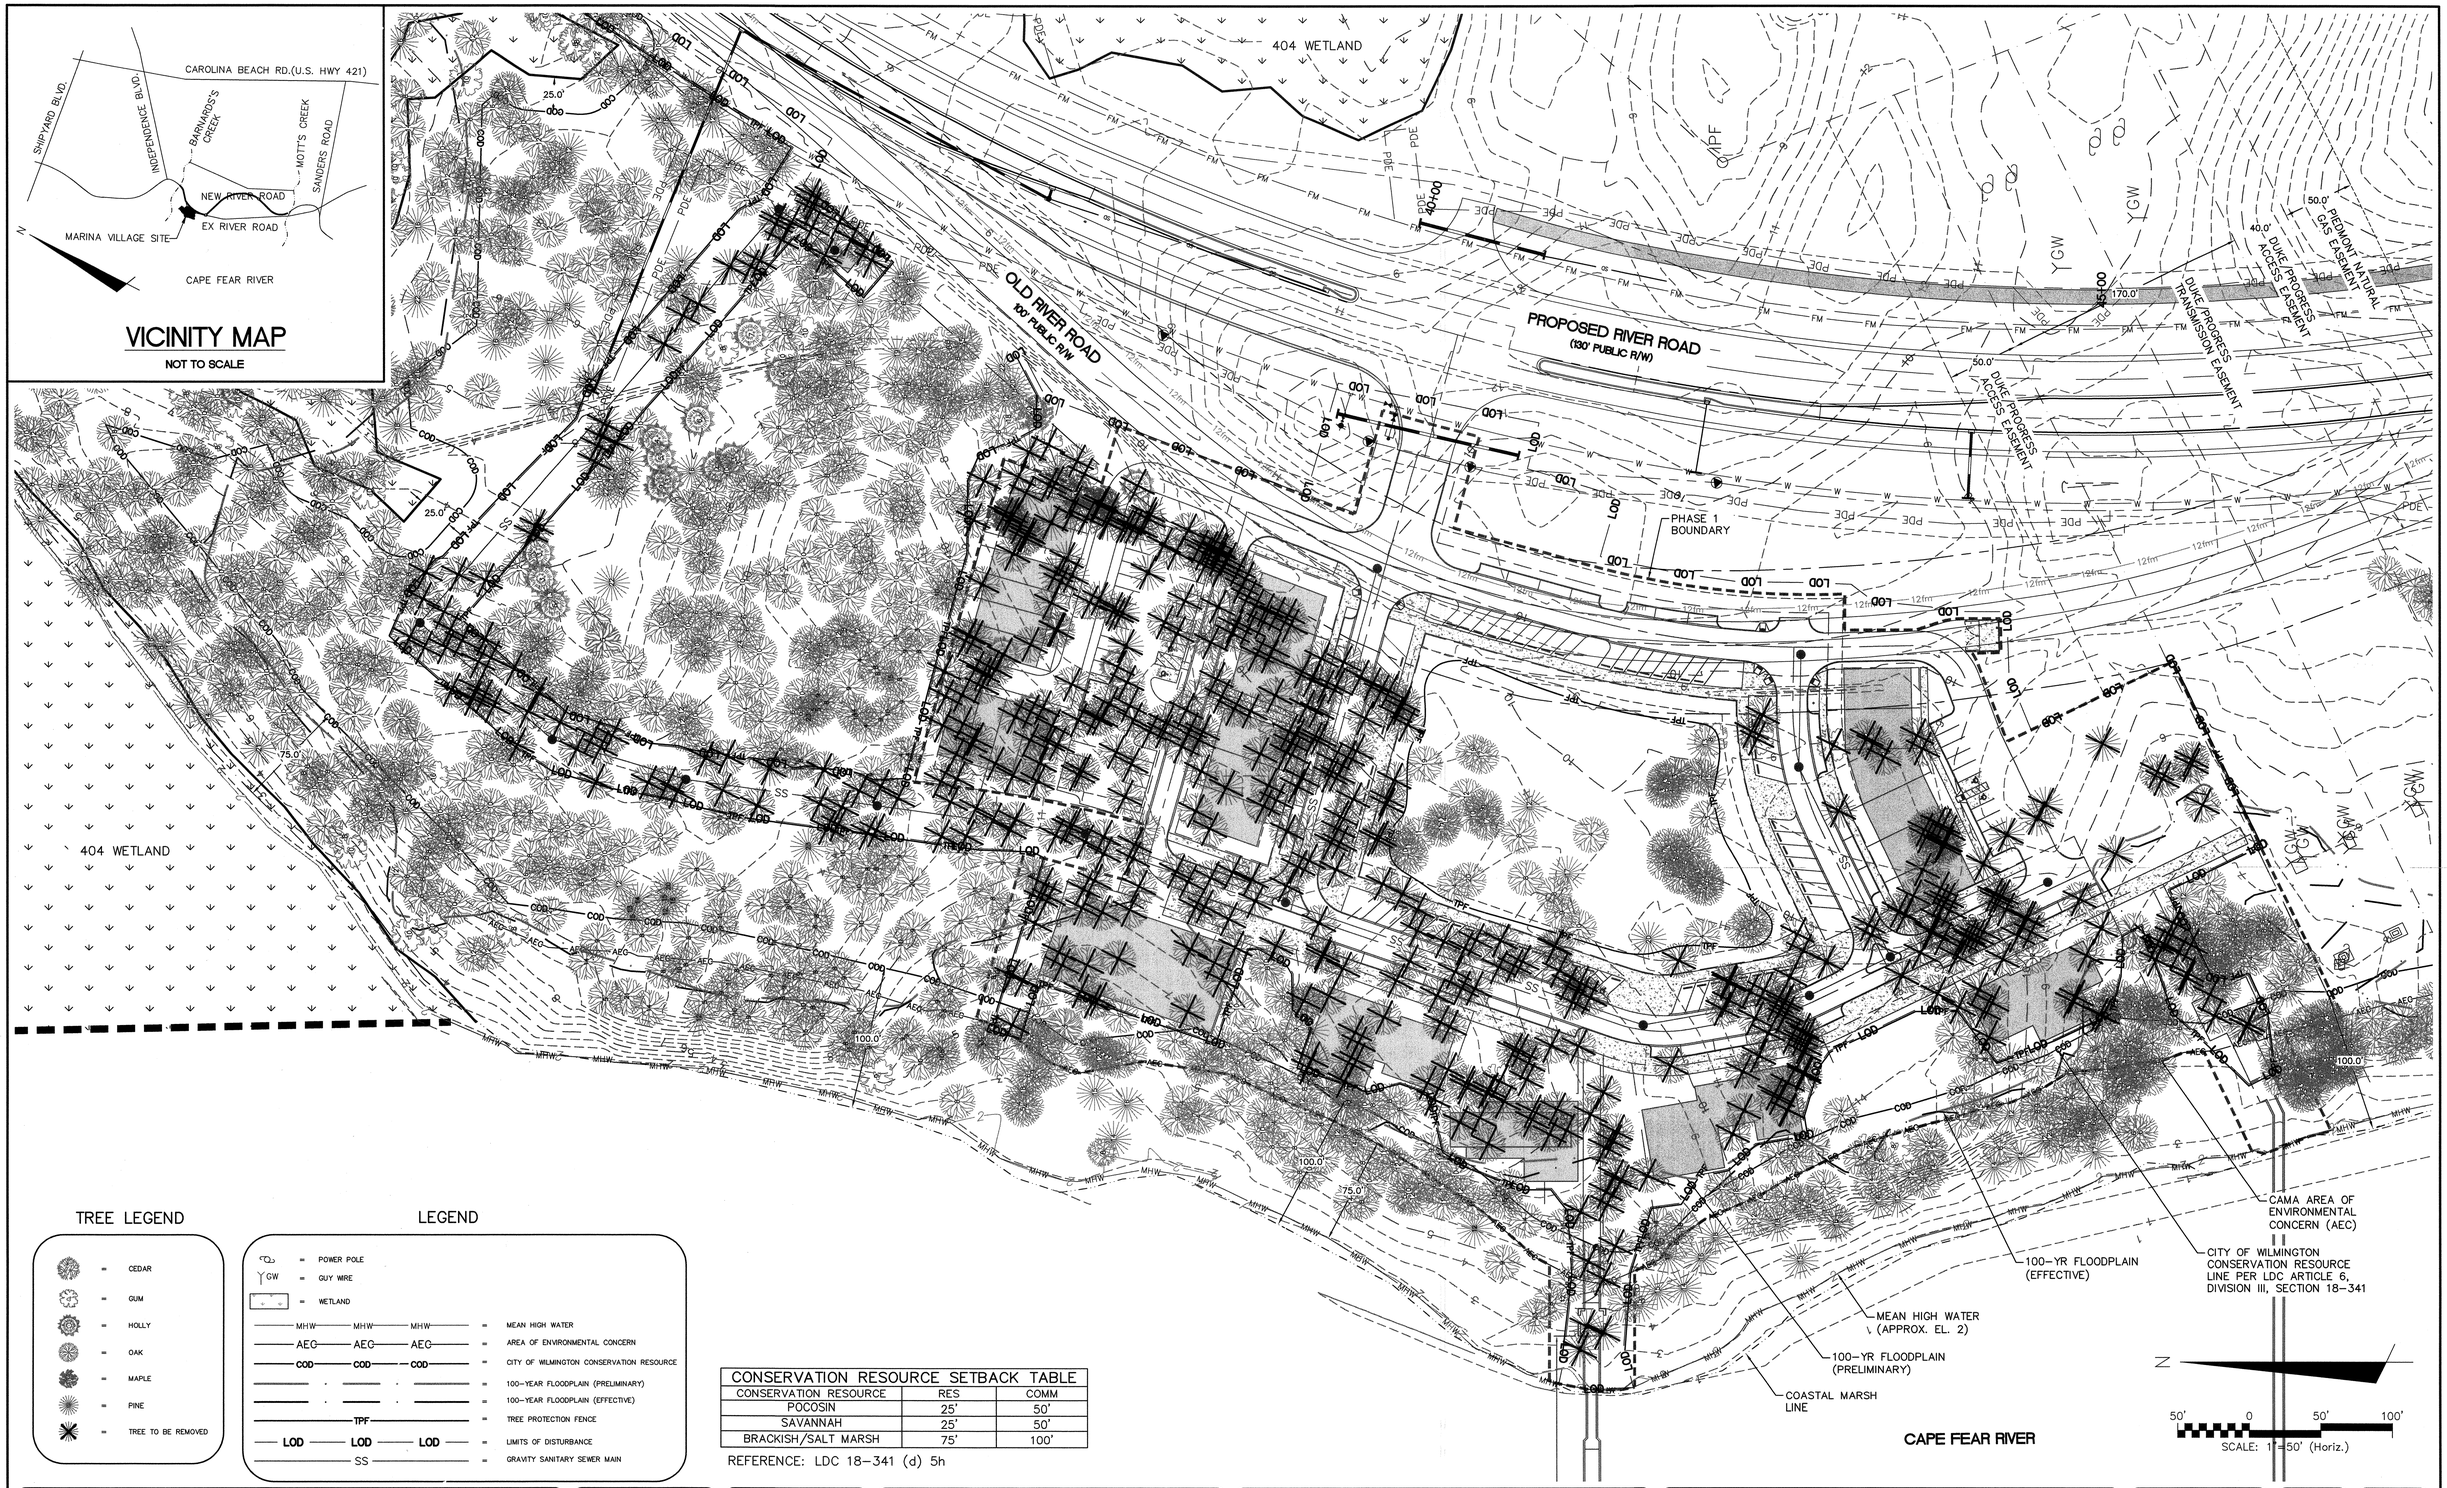

TREE LEGEND

- CEDAR
- GUM
- HOLLY
- OAK
- MAPLE
- PINE
- TREE TO BE REMOVED

LEGEND

- POWER POLE
- GW = GUY WIRE
- WETLAND
- MHW = MEAN HIGH WATER
- AEC = AREA OF ENVIRONMENTAL CONCERN
- COD = CITY OF WILMINGTON CONSERVATION RESOURCE
- 100-YEAR FLOODPLAIN (PRELIMINARY)
- 100-YEAR FLOODPLAIN (EFFECTIVE)
- TPF = TREE PROTECTION FENCE
- LOD = LIMITS OF DISTURBANCE
- SS = GRAVITY SANITARY SEWER MAIN

CONSERVATION RESOURCE SETBACK TABLE		
CONSERVATION RESOURCE	RES	COMM
POCOSIN	25'	50'
SAVANNAH	25'	50'
BRACKISH/SALT MARSH	75'	100'

REFERENCE: LDC 18-341 (d) 5h

REV.NO.	DESCRIPTIONS	DATE
A	CITY OF WILMINGTON TRC SUBMITTAL	04/08/2015

REVISIONS

FINAL DRAWINGS DO NOT USE FOR CONSTRUCTION

SEAL

NORTH CAROLINA PROFESSIONAL ENGINEER SEAL 035107 NICHOLAS J. LAURETTA 04/08/15

McKIM & CREED
243 North Front Street
Wilmington, North Carolina 28401
Phone: (910)343-1048, Fax: (910)251-8282
License: F-1222
www.mckimcreed.com

NASH — NORTH AMERICA SEKISUI HOUSE, LLC

RIVERLIGHTS™ by Newland COMMUNITIES

RIVERLIGHTS MARINA VILLAGE

TREE REMOVAL PLAN

DATE:	08APR15
MCE PROJ. #	2735-0124
DRAWN	EEM
DESIGNED	EEM
CHECKED	RMC
PROJ. MGR.	NJL

SCALE
HORIZONTAL: --
VERTICAL: --

M&C FILE NUMBER CX-102
DRAWING NUMBER 5
5 OF28

STATUS: FINAL DESIGN
NOT FOR CONSTRUCTION
REVISION A