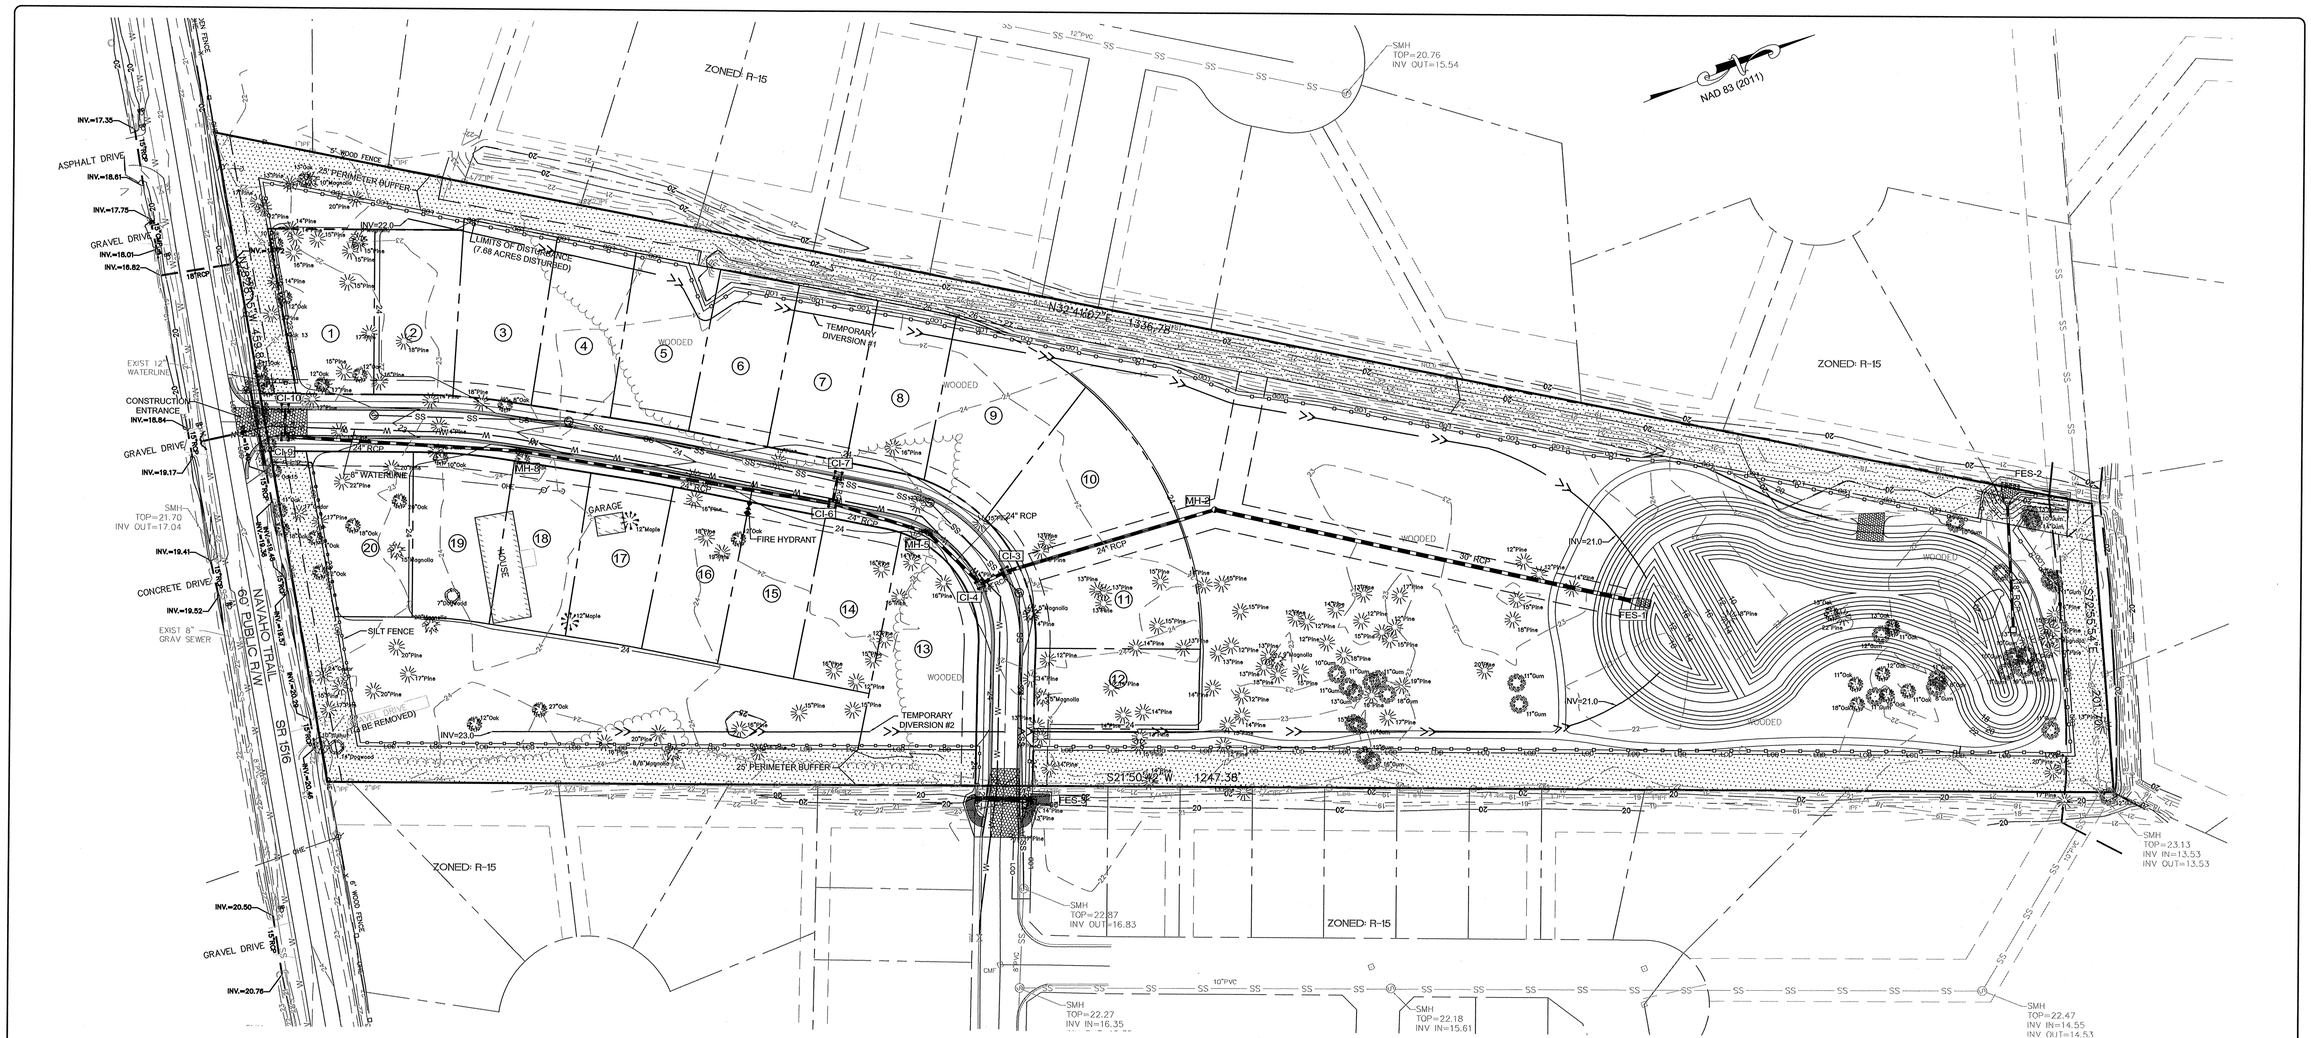

LEGEND

EXISTING

- = SIGN
- = WATER VALVE
- = CLEAN OUT
- = TELEPHONE RISER
- IPF = IRON PIPE FOUND
- CMF = CONCRETE MONUMENT FOUND
- IRF = IRON ROD FOUND
- = EXISTING WETLANDS
- X = REMOVE TREE

PROPOSED

- = PROPOSED FIRE HYDRANT
- = PROPOSED WATER VALVE
- W = PROPOSED WATER LINE
- = PROPOSED STORM SEWER
- = PROPOSED DRAINAGE INLET
- S = PROPOSED SANITARY SEWER MANHOLE
- SS = PROPOSED SANITARY SEWER
- = PROPOSED OPEN SPACE
- = PROPOSED SILT FENCE
- = PROPOSED TEMP DIVERSION
- = PROPOSED INLET PROTECTION

GRAPHIC SCALE
0 25 50 75 100 125
SCALE: 1"=50'

For each open utility cut of City streets, a $325 permit shall be required from the City prior to occupancy and/or project acceptance.

Approved Construction Plan

	Name	Date
Planning		
Traffic		
Fire		

CITY OF WILMINGTON NORTH CAROLINA
Public Services • Engineering Division
APPROVED STORMWATER MANAGEMENT PLAN
Date:_____ Permit #_____
Signed: _____

NCDENR PWSS WATER PERMIT #: _____
WATER CAPACITY: _____GPD
DWQ SEWER PERMIT #: _____
SEWER CAPACITY: _____GPD
SEWER SHED # AND PLANT: _____
SEWER TO FLOW THROUGH NEI: YES or NO (CIRCLE ONE)

REVISIONS:

PER OPDA COMMENTS	11/07/14
ADD FES-3	12/08/14

CLIENT INFORMATION:

LOT 2 DEVELOPMENT
1015 ASHES DR., SUITE 202
WILMINGTON, NC 28405

PARAMOUNTE ENGINEERING, INC.
5911 Oleander Drive, Suite 201
Wilmington, North Carolina 28403
(910) 791-6707 (O) (910) 791-6760 (F)

EROSION CONTROL PLAN

MELTON OAKS SUBDIVISION
WILMINGTON
NORTH CAROLINA

PROJECT STATUS
CONCEPTUAL LAYOUT:
PRELIMINARY LAYOUT:
FINAL DESIGN:
RELEASED FOR CONST:

DRAWING INFORMATION

DATE:	10/31/14
SCALE:	1"=50'
DESIGNED:	DBB
DRAWN:	DBB
CHECKED:	DHW

SEAL
NORTH CAROLINA PROFESSIONAL SEAL 16720 ENGINEER DAVID B. BOWMAN

C-3.3

PEI JOB#: 14186.PE