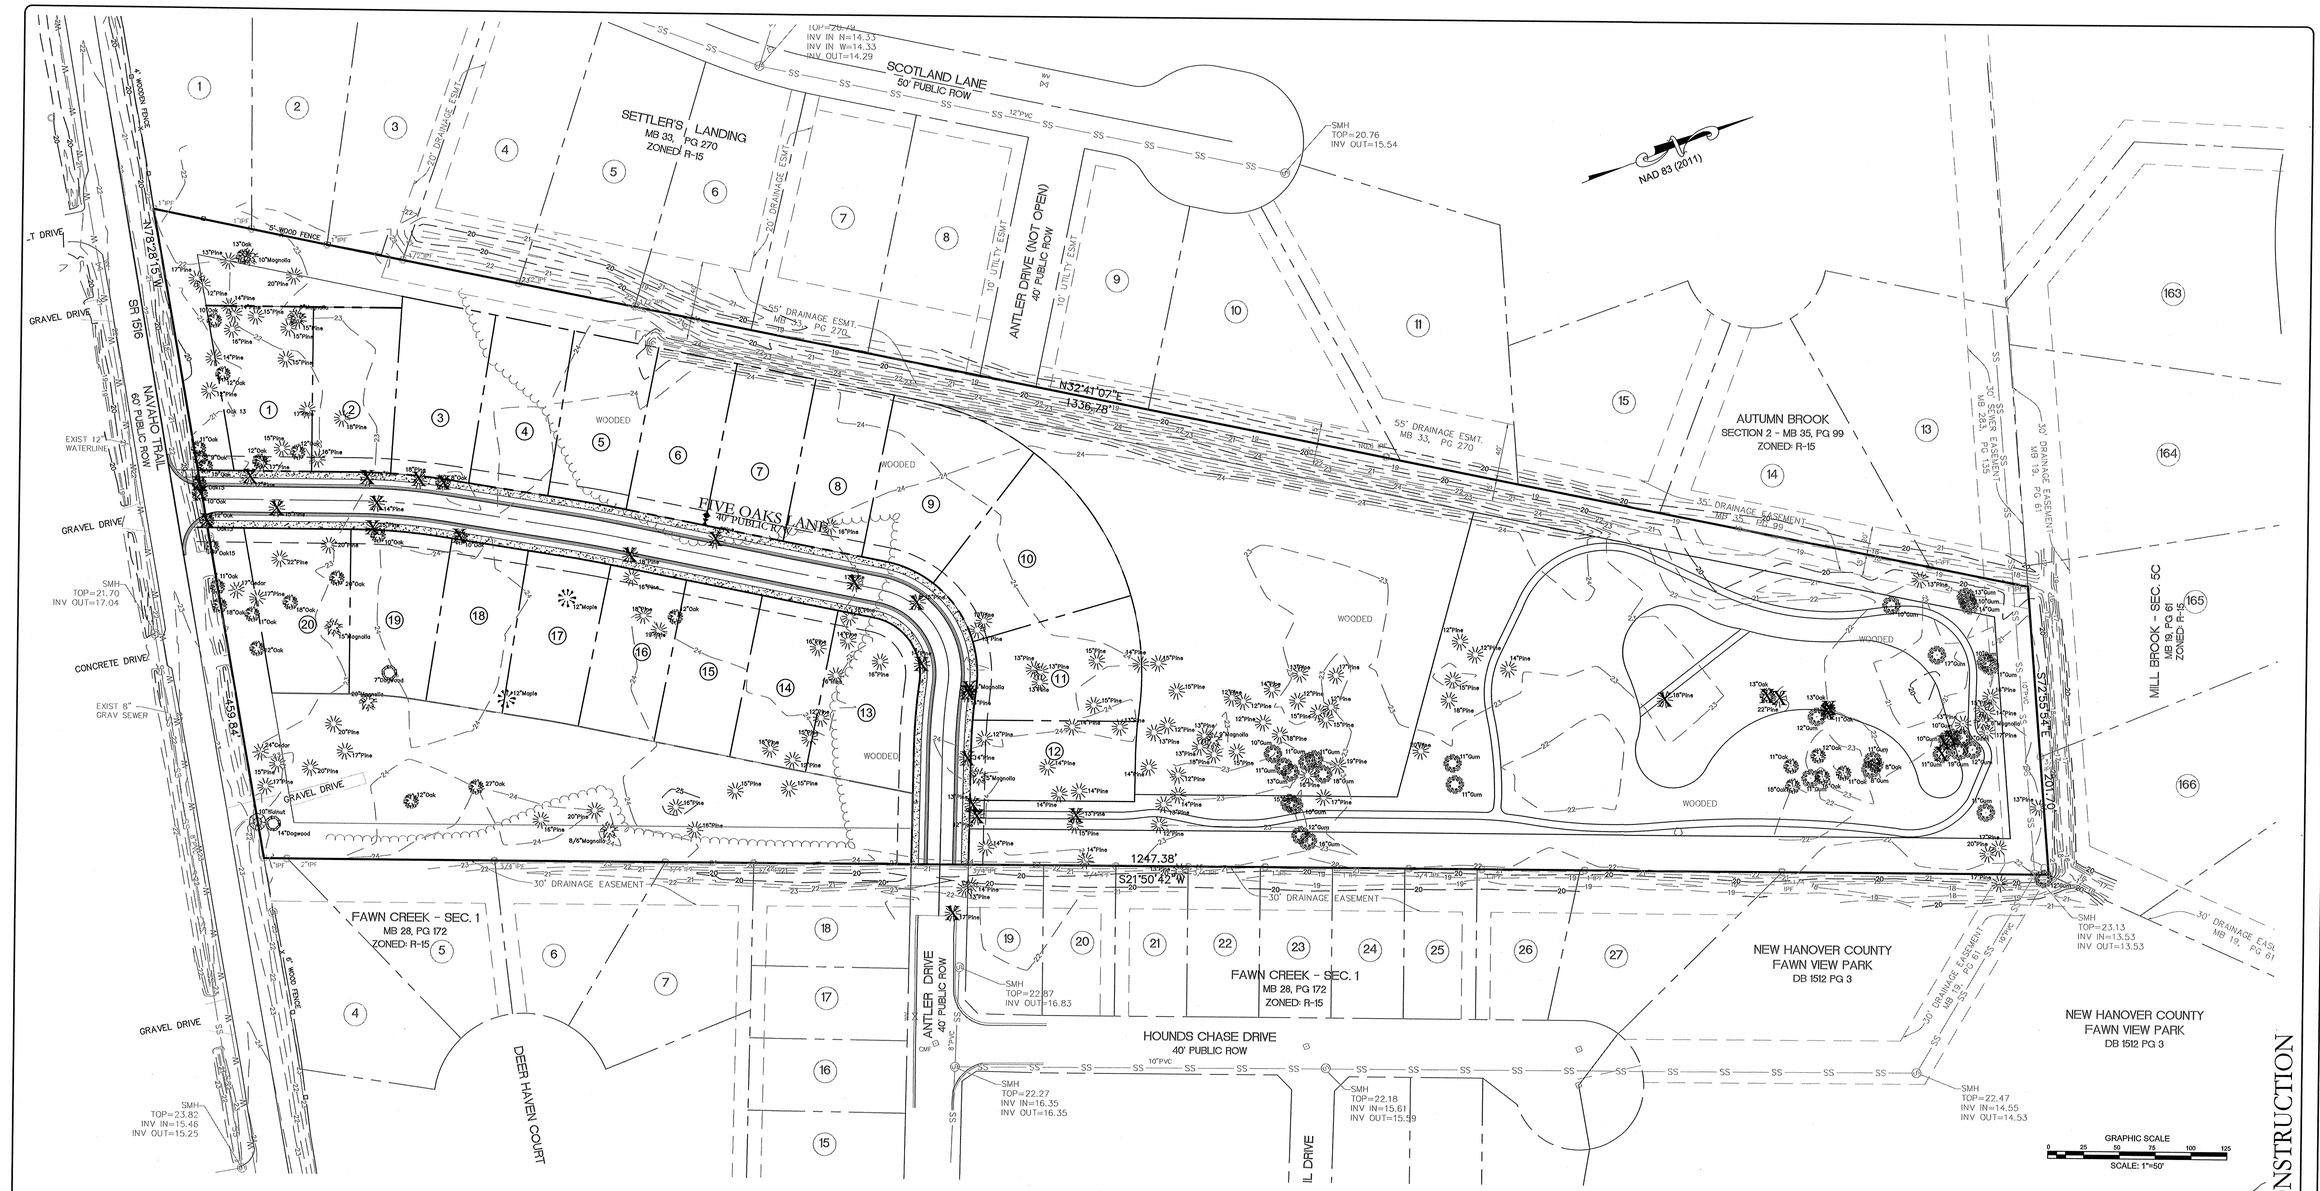

LEGEND

EXISTING

- = SIGN
- = WATER VALVE
- = CLEAN OUT
- = TELEPHONE RISER
- IPF = IRON PIPE FOUND
- CMF = CONCRETE MONUMENT FOUND
- IRF = IRON ROD FOUND
- = EXISTING WETLANDS
- X = REMOVE TREE

PROPOSED

- = PROPOSED FIRE HYDRANT
- = PROPOSED WATER VALVE
- W = PROPOSED WATER LINE
- = PROPOSED STORM SEWER
- = PROPOSED DRAINAGE INLET
- S = PROPOSED SANITARY SEWER MANHOLE
- SS = PROPOSED SANITARY SEWER
- = PROPOSED OPEN SPACE

FINAL DESIGN - NOT RELEASED FOR CONSTRUCTION

REVISIONS:

CLIENT INFORMATION:

LOT 2 DEVELOPMENT
1015 ASHES DR., SUITE 202
WILMINGTON, NC 28405

PARAMOUNTE
ENGINEERING, INC.
5911 Oleander Drive, Suite 201
Wilmington, North Carolina 28403
(910) 791-6707 (O) (910) 791-6760 (F)

SITE INVENTORY MAP

MELTON OAKS SUBDIVISION
WILMINGTON
NORTH CAROLINA

PROJECT STATUS
CONCEPTUAL LAYOUT:
PRELIMINARY LAYOUT:
FINAL DESIGN:
RELEASED FOR CONST:

DRAWING INFORMATION
DATE: 10/31/14
SCALE: 1"=50'
DESIGNED: DBM
DRAWN: GLM
CHECKED: DWW

SEAL
NORTH CAROLINA PROFESSIONAL SEAL 16729 ENGINEER DAVID B. BOWMAN
10/31/14

C-2.1

PEI JOB#: 14186.PE