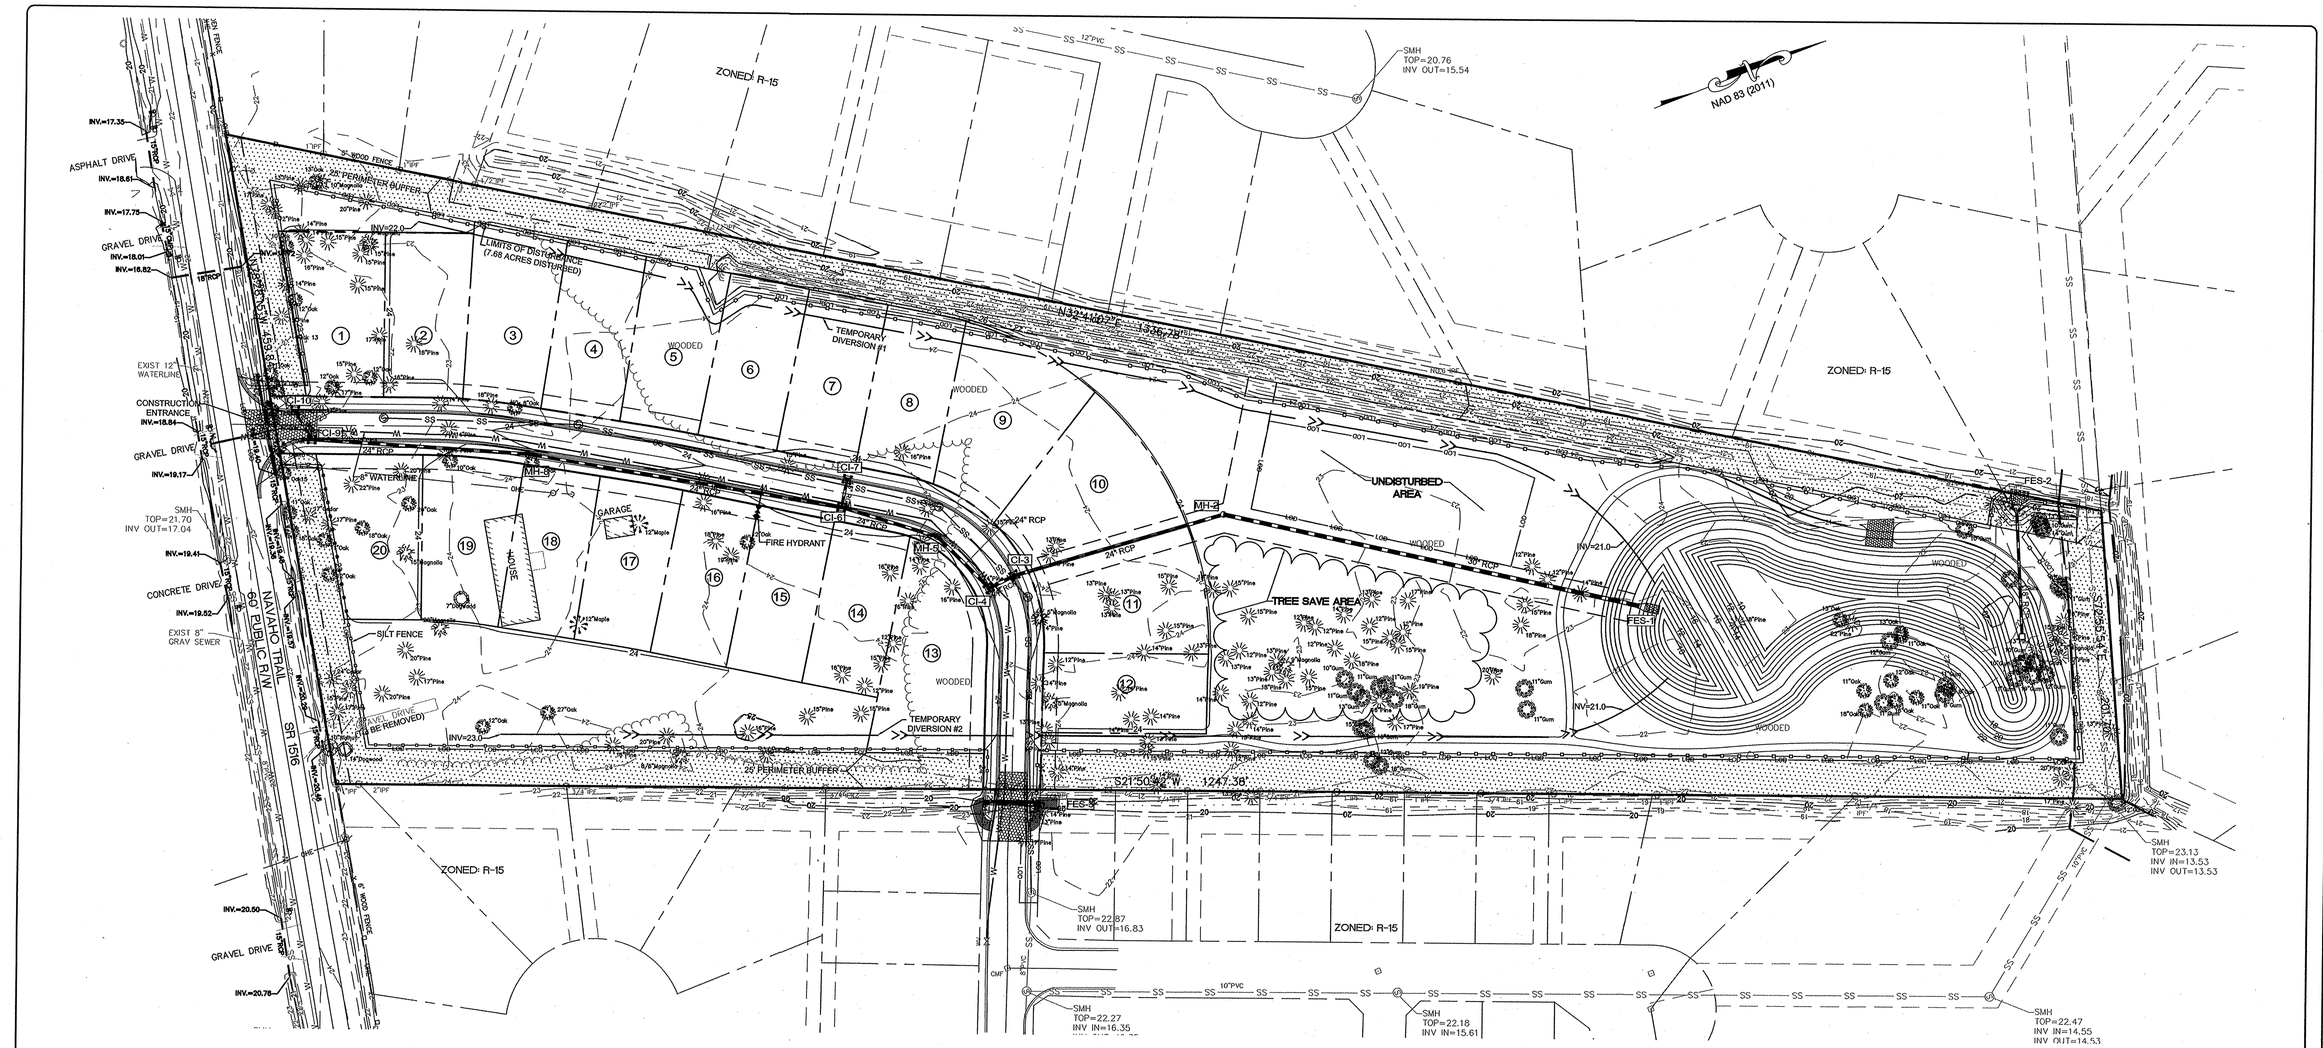

LEGEND

EXISTING

- SIGN
- WATER VALVE
- CLEAN OUT
- TELEPHONE RISER
- IPF = IRON PIPE FOUND
- CMF = CONCRETE MONUMENT FOUND
- IRF = IRON ROD FOUND
- EXISTING WETLANDS
- X = REMOVE TREE

PROPOSED

- PROPOSED FIRE HYDRANT
- PROPOSED WATER VALVE
- W = PROPOSED WATER LINE
- PROPOSED STORM SEWER
- PROPOSED DRAINAGE INLET
- PROPOSED SANITARY SEWER MANHOLE
- SS = PROPOSED SANITARY SEWER
- PROPOSED OPEN SPACE
- PROPOSED SILT FENCE
- PROPOSED TEMP DIVERSION
- PROPOSED INLET PROTECTION

GRAPHIC SCALE
0 25 50 75 100 125
SCALE: 1"=50'

For each open utility cut of City streets, a $325 permit shall be required from the City prior to occupancy and/or project acceptance.

Approved Construction Plan

	Name	Date
Planning		2/17/15
Traffic		2-17-15
Fire		2.18.15

CITY OF WILMINGTON NORTH CAROLINA
Public Services • Engineering Division
APPROVED STORMWATER MANAGEMENT PLAN
Date: 2/17/15 Permit # 201500 3
Signed:

NCDENR PWSS WATER PERMIT #:
WATER CAPACITY: GPD
DWQ SEWER PERMIT #:
SEWER CAPACITY: GPD
SEWER SHED # AND PLANT:
SEWER TO FLOW THROUGH NEI: YES or NO (CIRCLE ONE)

REVISIONS:

PER CFPUA COMMENTS	1/07/14
ADD FES-3	1/29/14

CLIENT INFORMATION:

LOT 2 DEVELOPMENT
1015 ASHES DR., SUITE 202
WILMINGTON, NC 28405

PARAMOUNTE ENGINEERING
5911 Oleander Drive, Suite 201
Wilmington, North Carolina 28403
(910) 791-6707 (O) (910) 791-6760 (F)

EROSION CONTROL PLAN

MELTON OAKS SUBDIVISION
WILMINGTON
NORTH CAROLINA

PROJECT STATUS
CONCEPTUAL LAYOUT:
PRELIMINARY LAYOUT:
FINAL LAYOUT:
RELEASED FOR CONST:

DRAWING INFORMATION
DATE: 10/31/14
SCALE: 1"=50'
DESIGNED: DBB
DRAWN: DBB
CHECKED: DBW

SEAL: NORTH CAROLINA PROFESSIONAL SEAL 16729 ENGINEER DAVID B. BOWMAN

C-3.3

PEI JOB#: 14186.PE