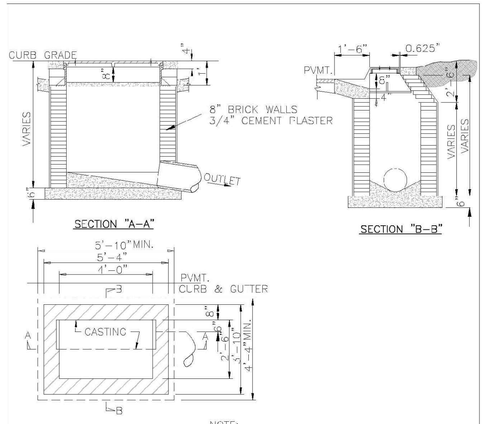

DATE: 2006	STANDARD DETAIL
DRAWN BY JSR/CMR	CATCH BASIN
CHECKED BY B.P., P.E.	
SCALE NOT TO SCALE	

CITY OF WILMINGTON ENGINEERING
PO BOX 1810
WILMINGTON, NC 28402
(910) 341-7807

SD 2-01

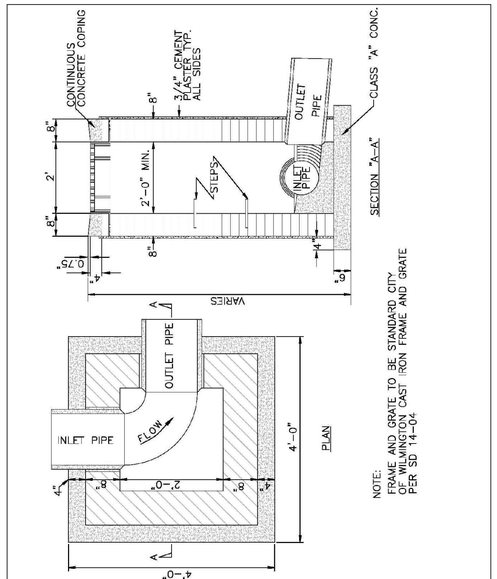

DATE: 2001	STANDARD DETAIL
DRAWN BY JSR	DROP INLET
CHECKED BY B.P., P.E.	
SCALE NOT TO SCALE	

CITY OF WILMINGTON ENGINEERING
PO BOX 1810
WILMINGTON, NC 28402
(910) 341-7807

SD 2-02

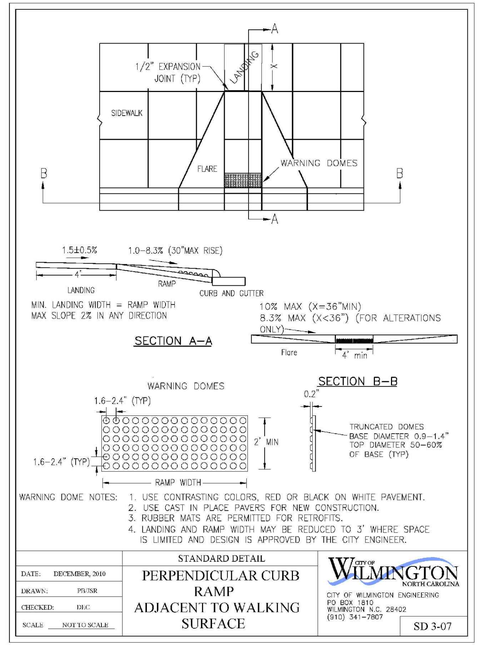

DATE: DECEMBER, 2010	STANDARD DETAIL
DRAWN: PS/SR	PERPENDICULAR CURB RAMP ADJACENT TO WALKING SURFACE
CHECKED: DEC	
SCALE: NOT TO SCALE	

CITY OF WILMINGTON ENGINEERING
PO BOX 1810
WILMINGTON N.C. 28402
(910) 341-7807

SD 3-07

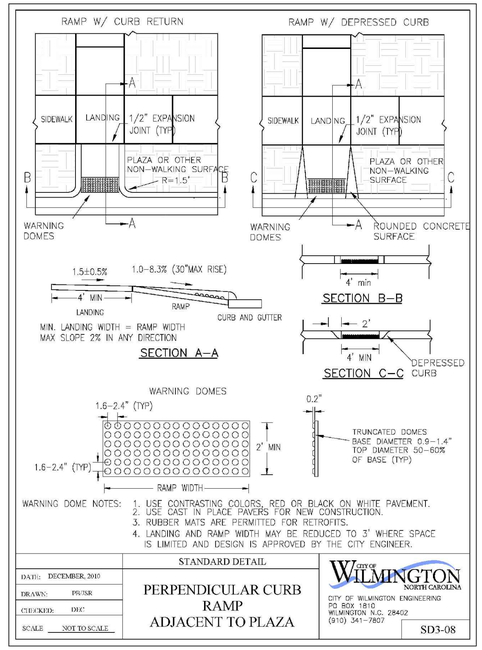

DATE: DECEMBER, 2010	STANDARD DETAIL
DRAWN: PS/SR	PERPENDICULAR CURB RAMP ADJACENT TO PLAZA
CHECKED: DEC	
SCALE: NOT TO SCALE	

CITY OF WILMINGTON ENGINEERING
PO BOX 1810
WILMINGTON N.C. 28402
(910) 341-7807

SD3-08

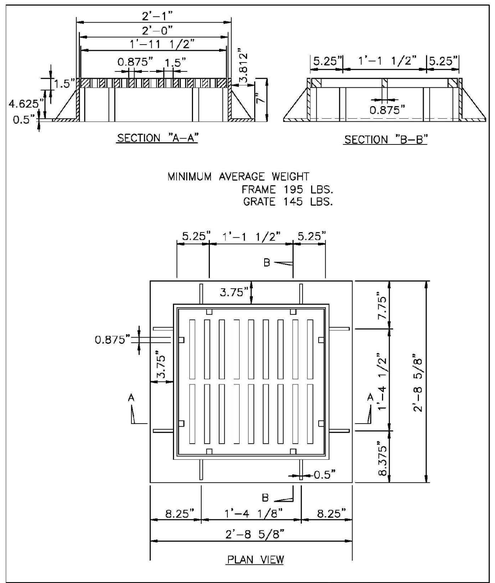

DATE: 2001	STANDARD DETAIL
DRAWN BY JSR/CMR	DROP INLET CASTINGS
CHECKED BY B.P., P.E.	
SCALE NOT TO SCALE	

CITY OF WILMINGTON ENGINEERING
PO BOX 1810
WILMINGTON, NC 28402
(910) 341-7807

SD 14-04

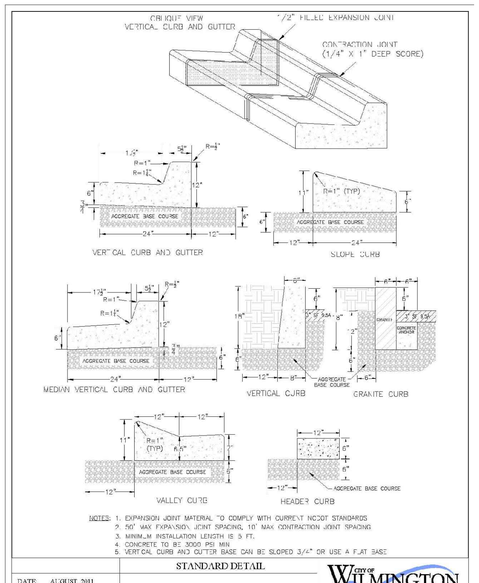

DATE: AUGUST, 2011	STANDARD DETAIL
DRAWN: FB/SR	CURBING
CHECKED: DEC	
SCALE NOT TO SCALE	

CITY OF WILMINGTON ENGINEERING
PO BOX 1810
WILMINGTON N.C. 28402
(910) 341-7807

SD 3-11

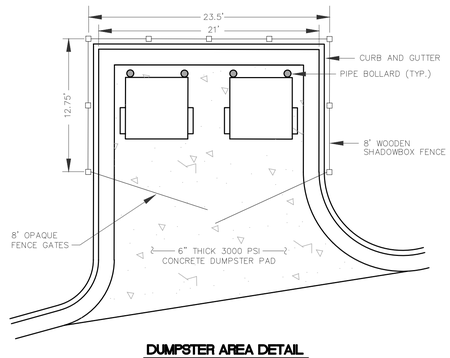

DUMPSTER AREA DETAIL
NOT TO SCALE

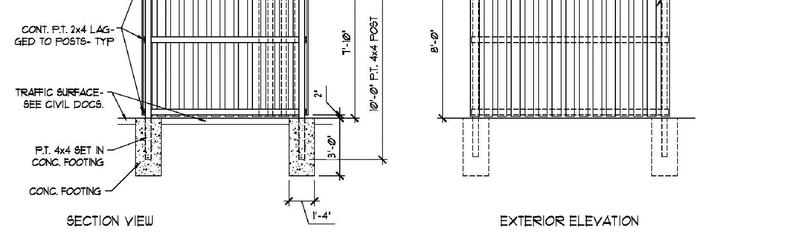

DUMPSTER ELEVATIONS
NOT TO SCALE

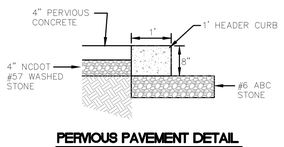

PERVIOUS PAVEMENT DETAIL
NOT TO SCALE

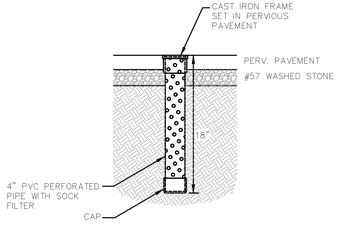

OBSERVATION WELL DETAIL
NOT TO SCALE

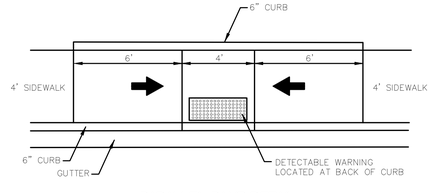

PARALLEL RAMP DETAIL
NOT TO SCALE

FOR REGULATORY REVIEW - NOT FOR CONSTRUCTION

REV NO.	DESCRIPTION	DATE
	REVISIONS	

102 WRIGHT STREET – OWNER: DTSC LLC
THE BLOCK ON FRONT

WILMINGTON NEW HANOVER NORTH CAROLINA

DETAILS

RIGHT ANGLE ENGINEERING, P.C.
212 PRINCESS STREET
WILMINGTON, NC 28401
(910) 251-8544 FAX (910) 251-2208 FIRM: C-0829

DATE:	1/9/23
Scale:	SHOWN
Drawn:	NNC
Checked:	WSL
Project No:	HA0121
Sheet No:	D3