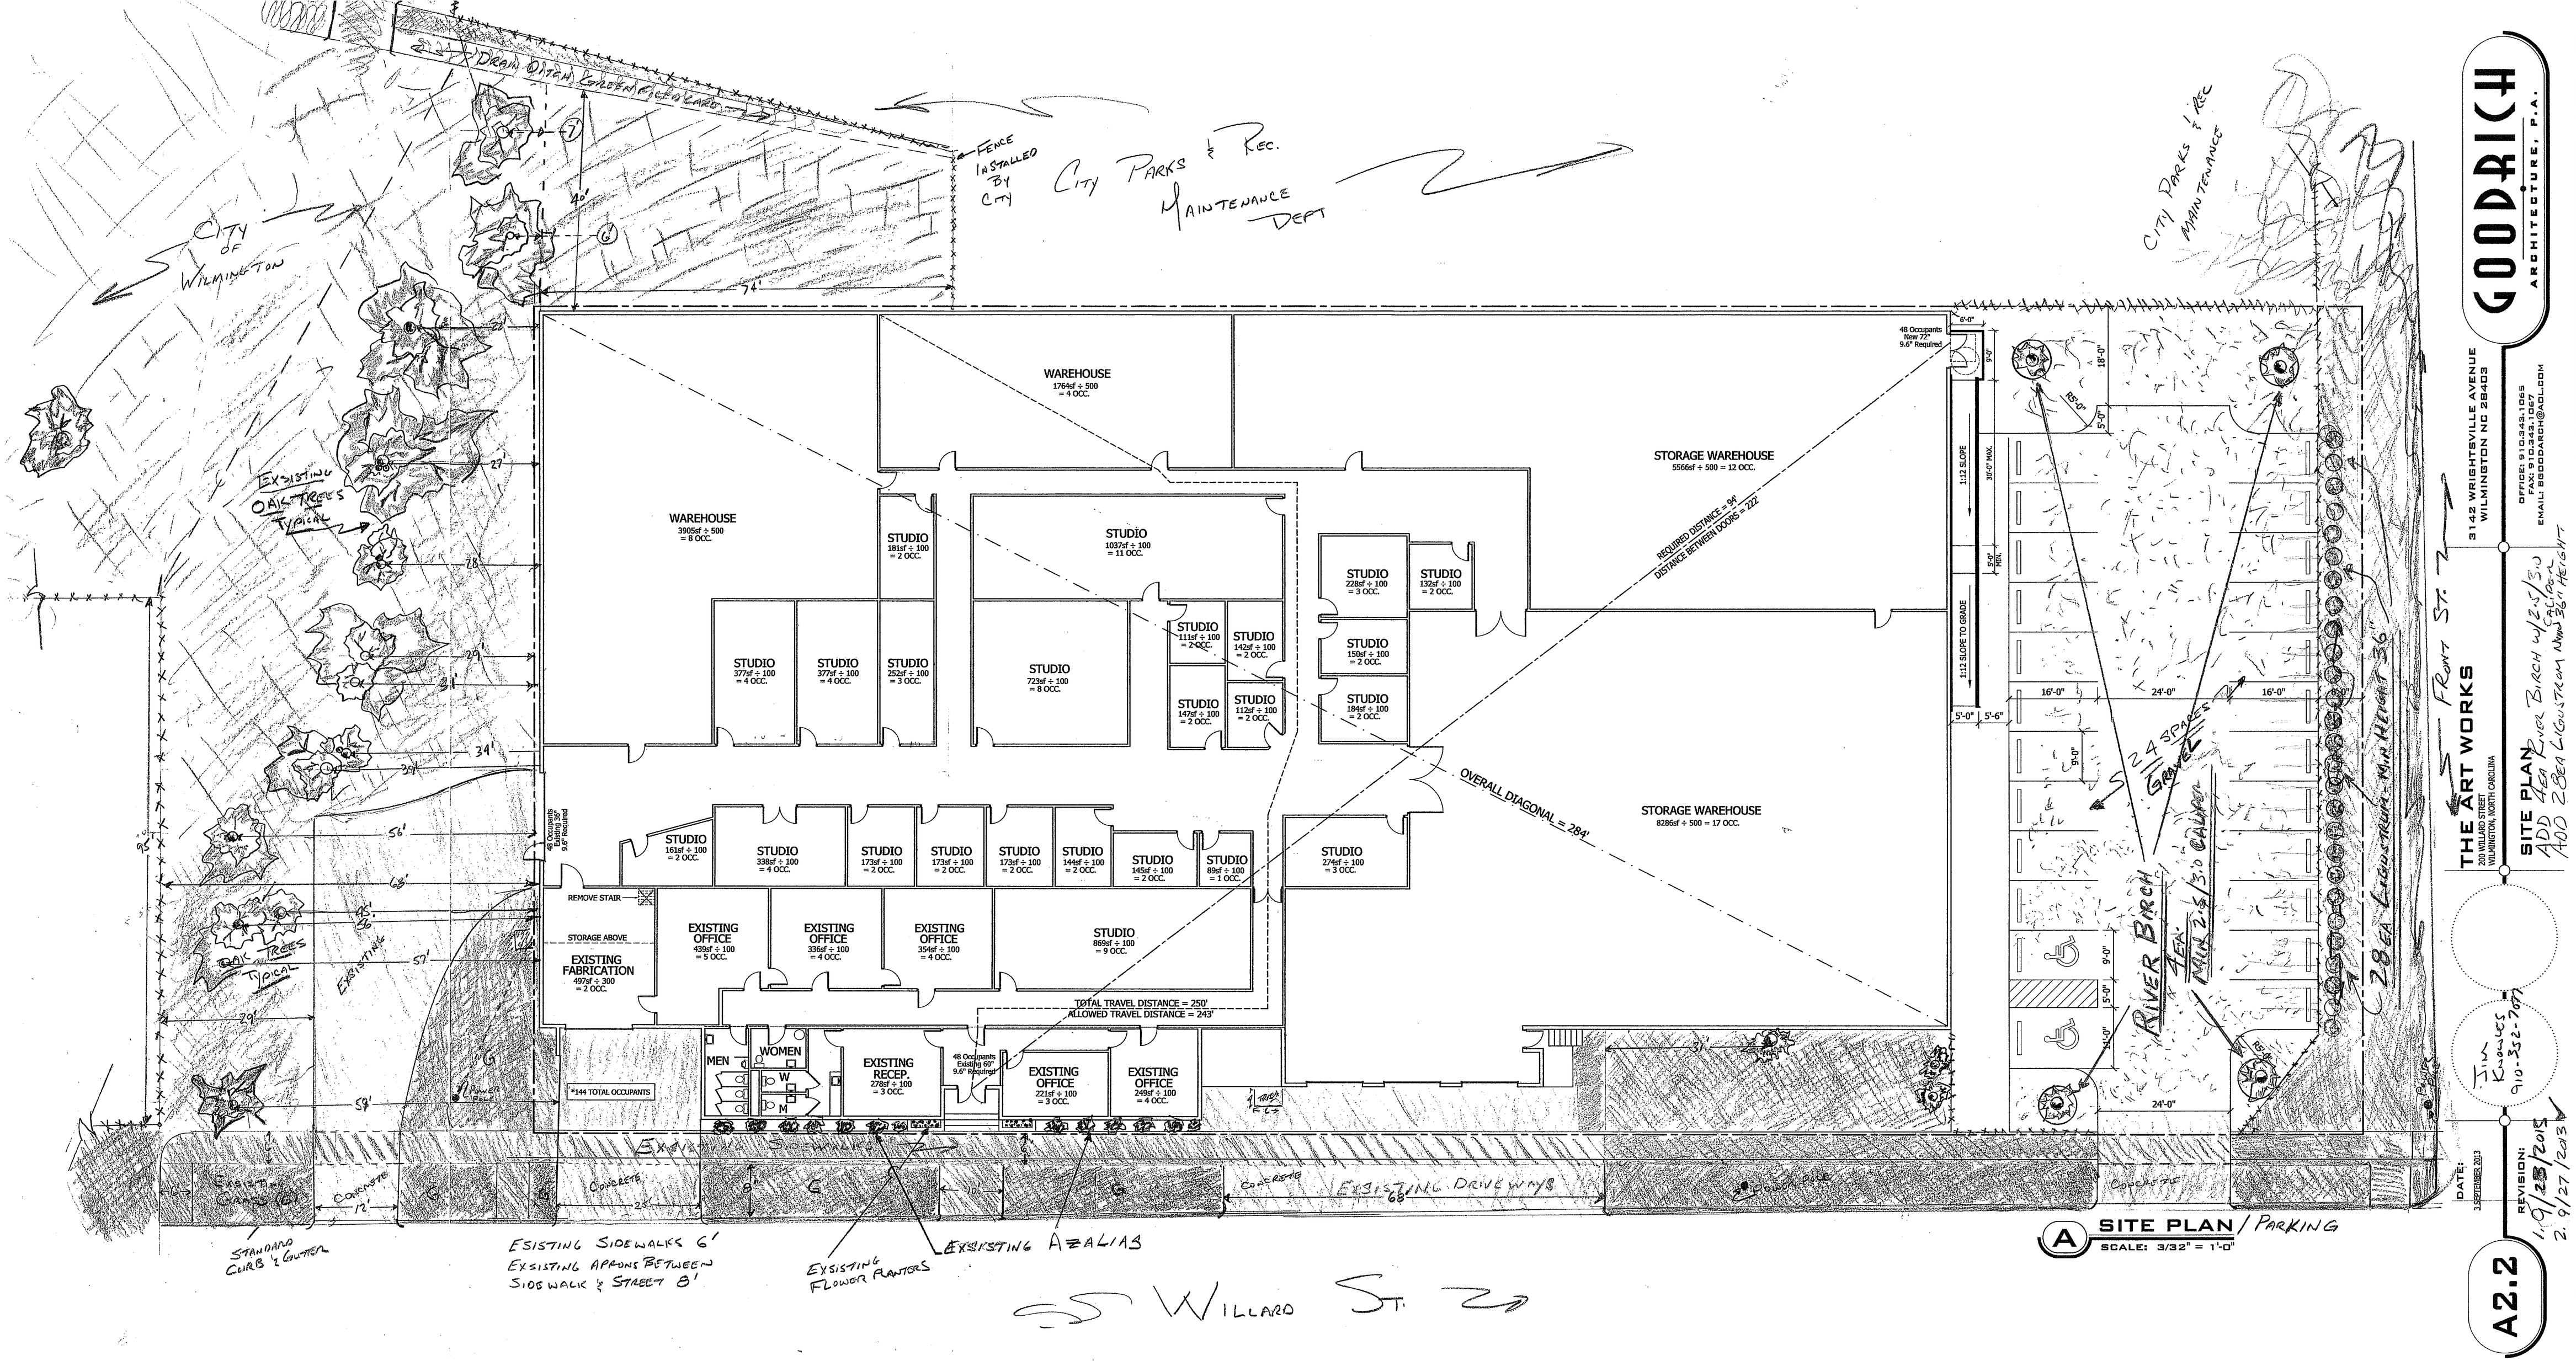

A SITE PLAN / PARKING
SCALE: 3/32" = 1'-0"

GOODRICH ARCHITECTURE, P.A.
3142 WRIGHTSVILLE AVENUE
WILMINGTON NC 28403
OFFICE: 910.343.1065
FAX: 910.343.1067
EMAIL: BGOODARCH@AOL.COM

THE ART WORKS
200 WILLARD STREET
WILMINGTON, NORTH CAROLINA

SITE PLAN
ADD 4EA RIVER BIRCH w/2.5/3.0
ADD 28EA LIGUSTRUM MIN HEIGHT 36"

Jim Knowles 910-352-7977

DATE: 3 SEPTEMBER, 2013
REVISION: 1. 9/23/2013
2. 9/27/2013

A2.2