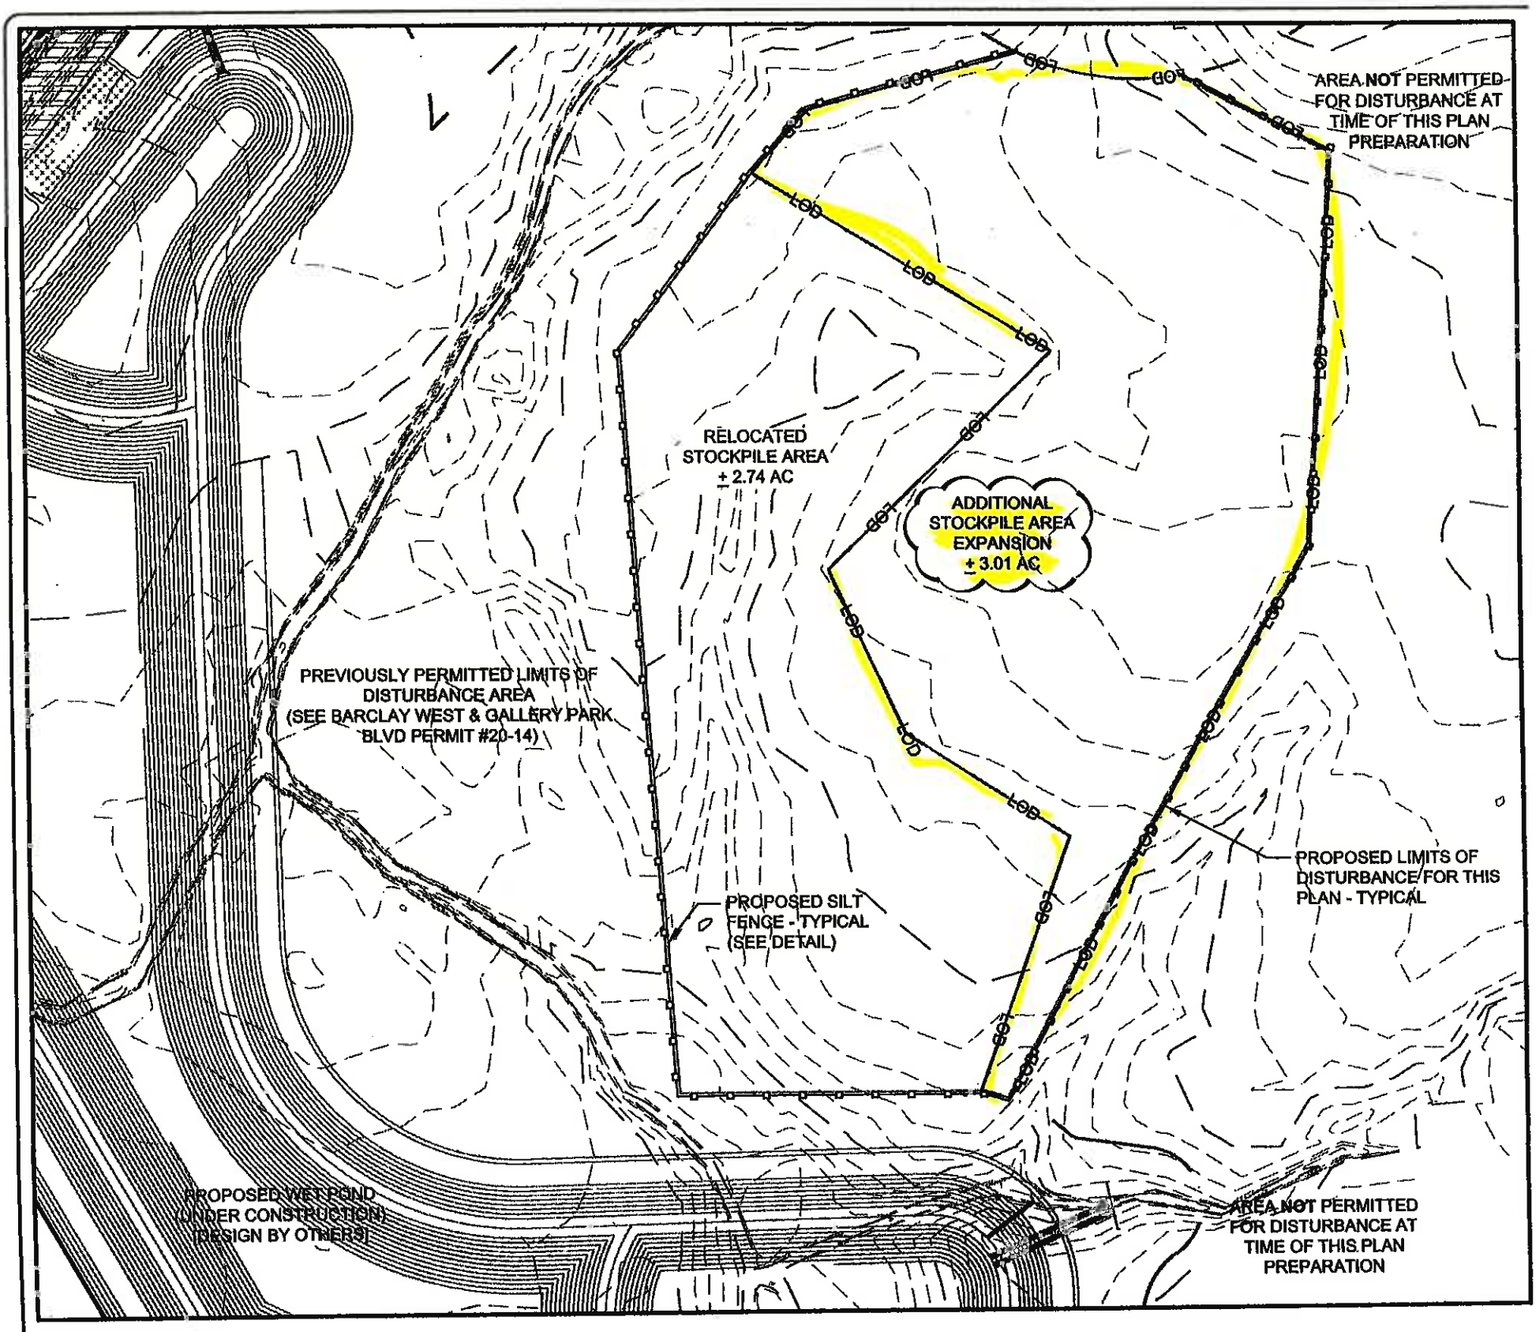

RELOCATED STOCKPILE AREA PLAN

SCALE: 1" = 100'

NOTES:

1.) SEE GENERAL NOTES SHEET (C-1.0) FOR GRADING, DRAINAGE AND EROSION CONTROL NOTES AND DETAILS FOR MORE INFORMATION.

2.) LIMITS OF DISTURBANCE: 46.48

PREVIOUSLY PERMITTED =	46.45 AC (19.67 AC + 26.78 AC)
ADDITIONAL = was 21.70	24.71 AC (21.70 AC + 3.01 AC)
TOTAL =	71.16 AC

3.) ALL CONSTRUCTION SHALL BE IN ACCORDANCE WITH ALL CITY OF WILMINGTON AND NEW HANOVER COUNTY STANDARDS AND SPECIFICATIONS.