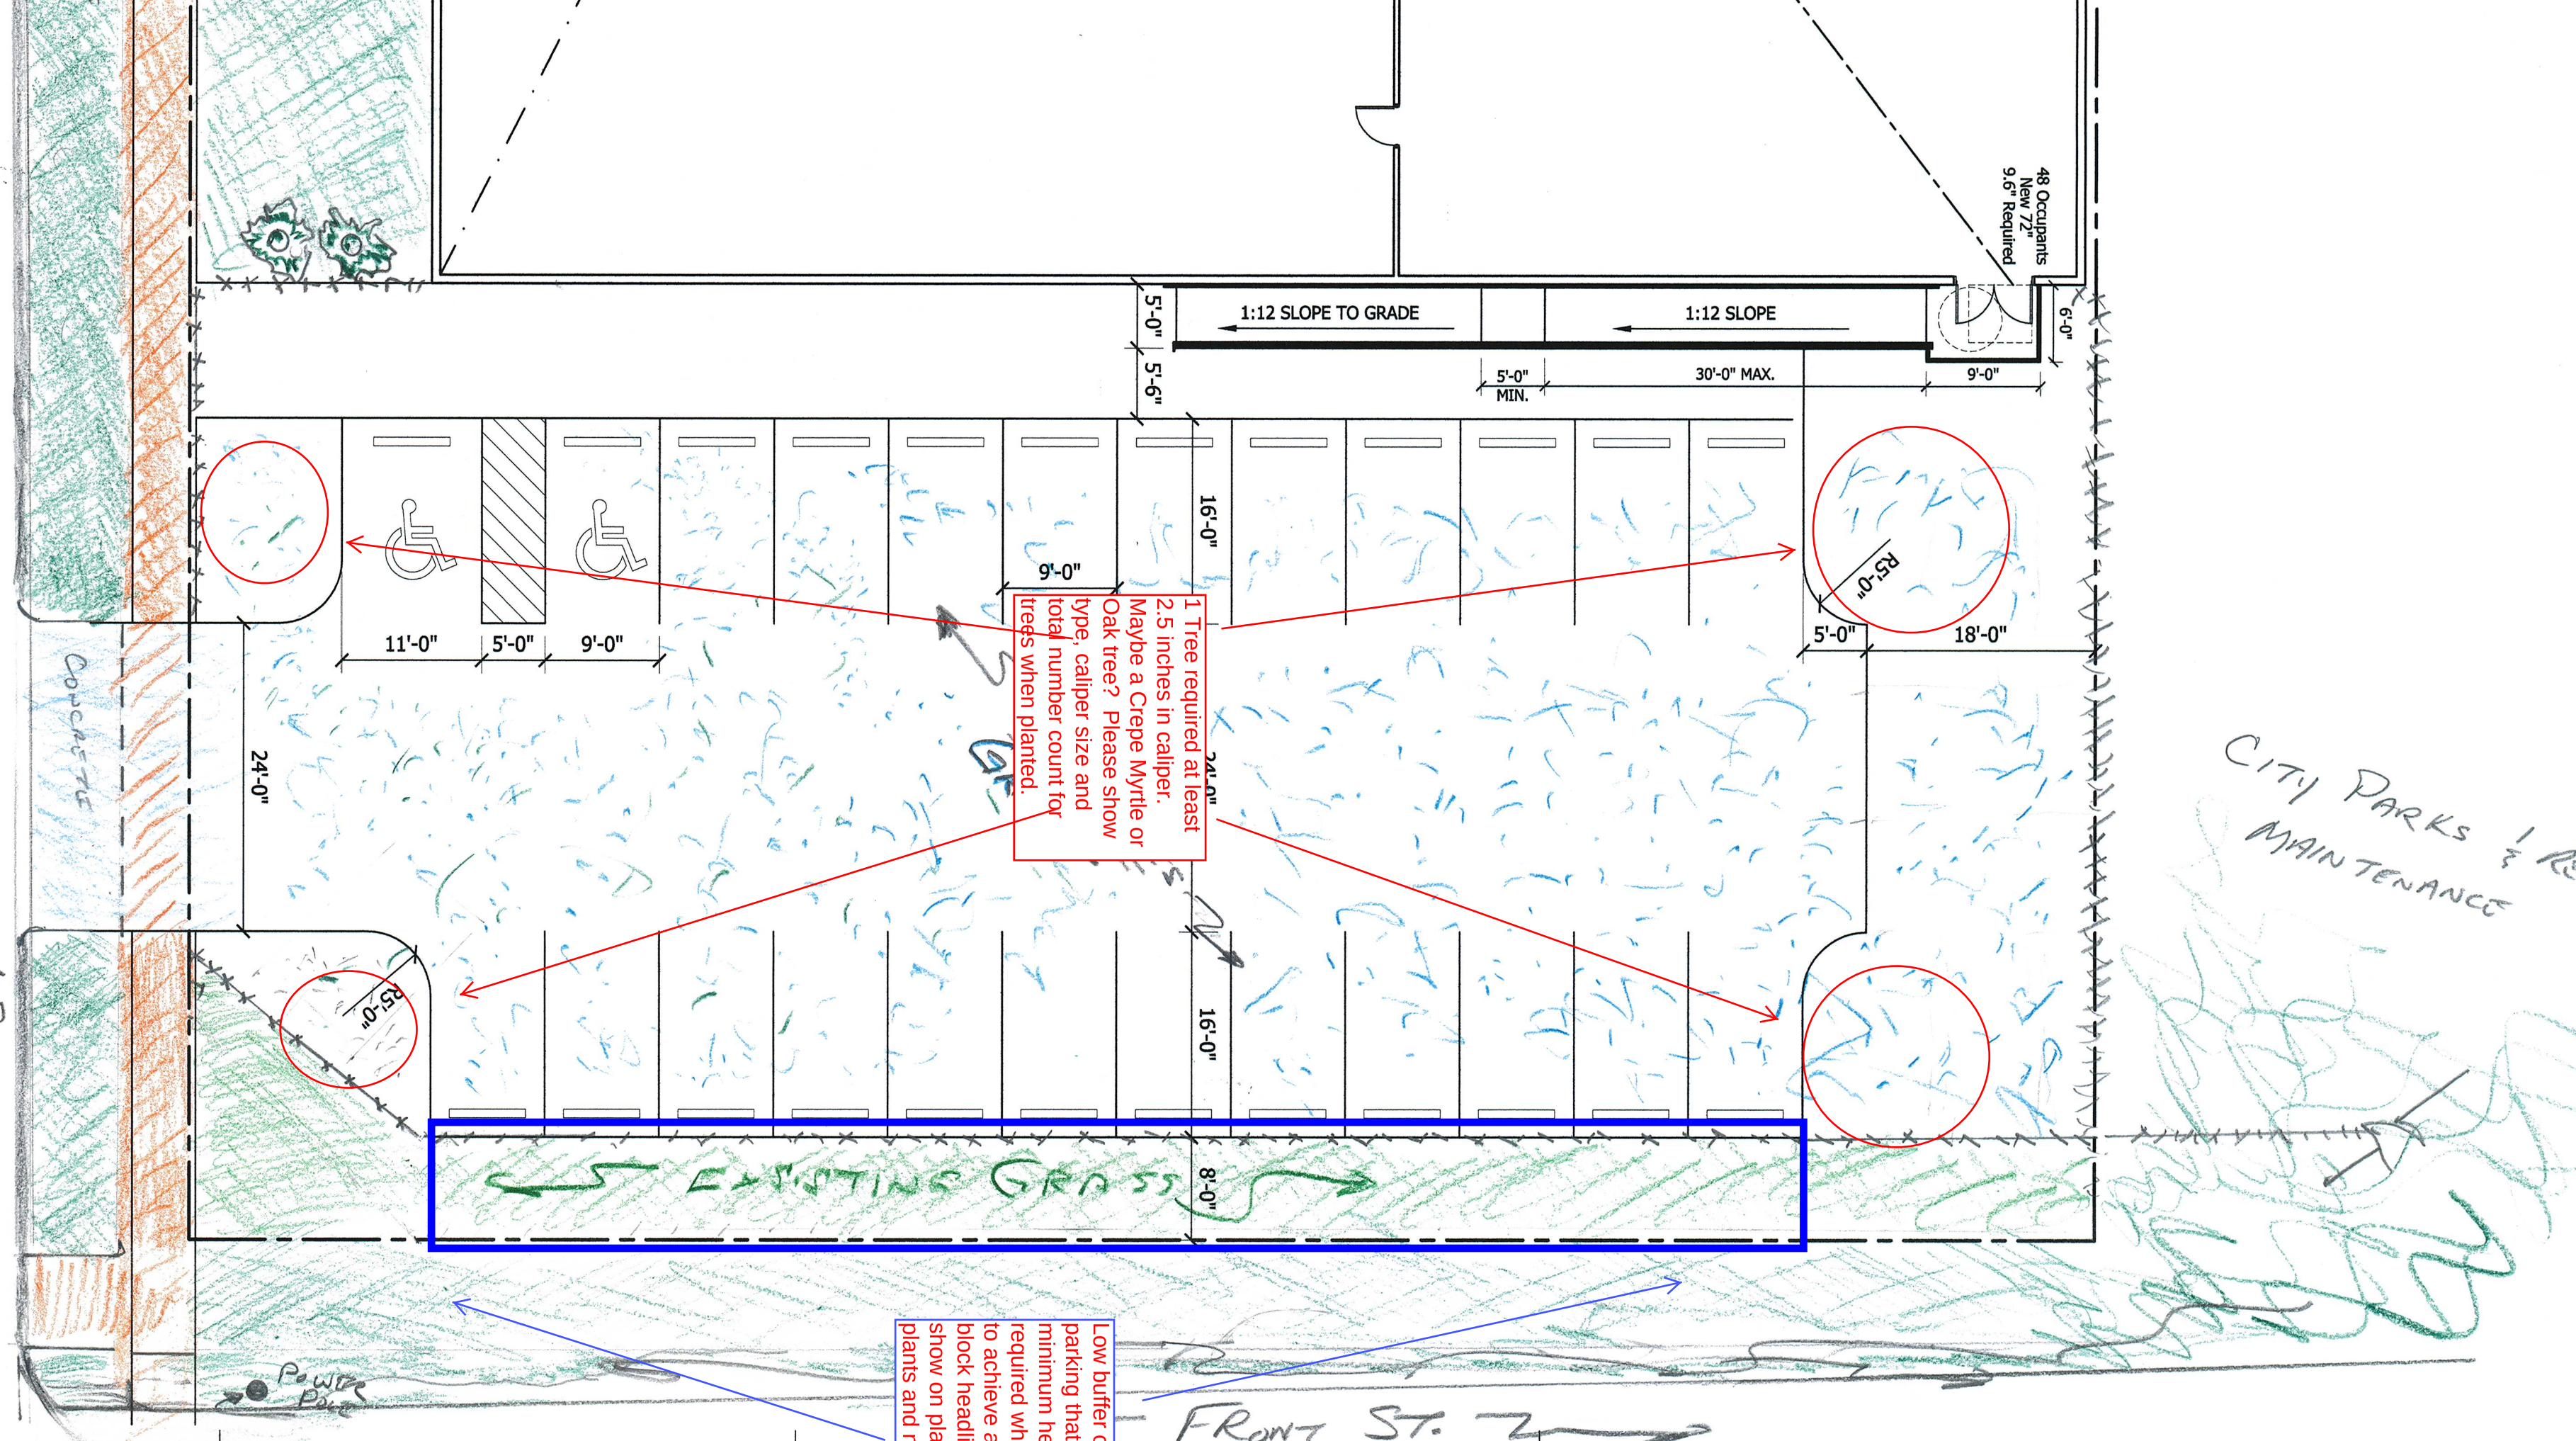

A SITE PLAN / PARKING
SCALE: 3/32" = 1'-0"

DATE:
3 SEPTEMBER 2013

REVISION:
9/23/2015

Jim Knowles
910-352-7077

THE [illegible]ORKS
200 WILLAR[illegible]
WILMINGTO[illegible]

SIT[illegible]

A2.2

3142 WRIGHTSVILLE AVENUE
WILMINGTON NC 28403

OFFICE: 910.343.1065
FAX: 910.343.1067
EMAIL: BGOODARCH@AOL.COM

GOODRIC
ARCHITECTURE, P.A